
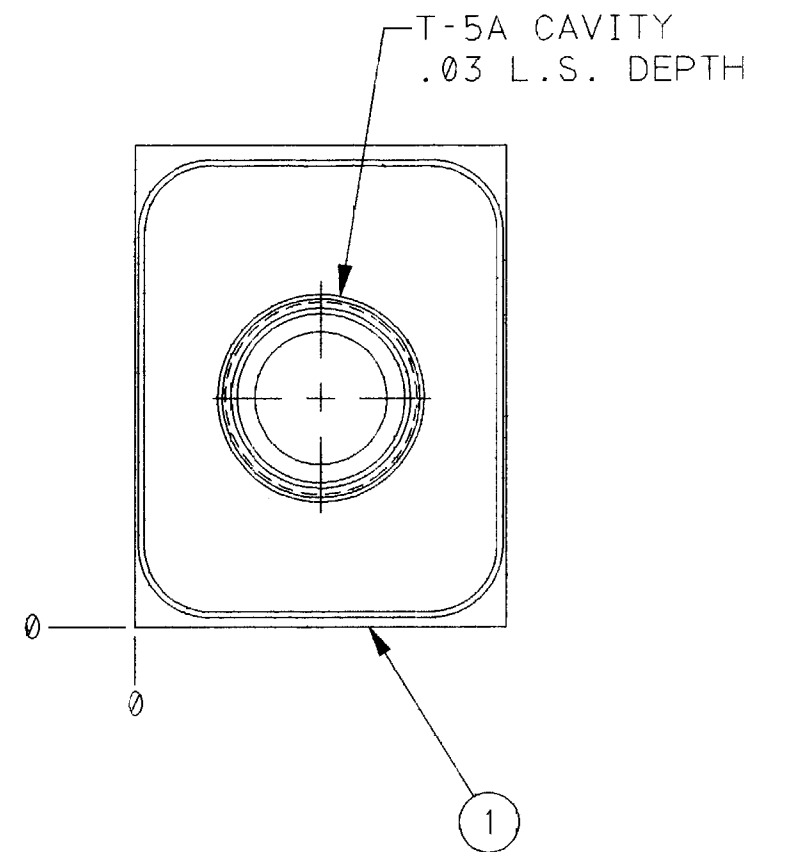
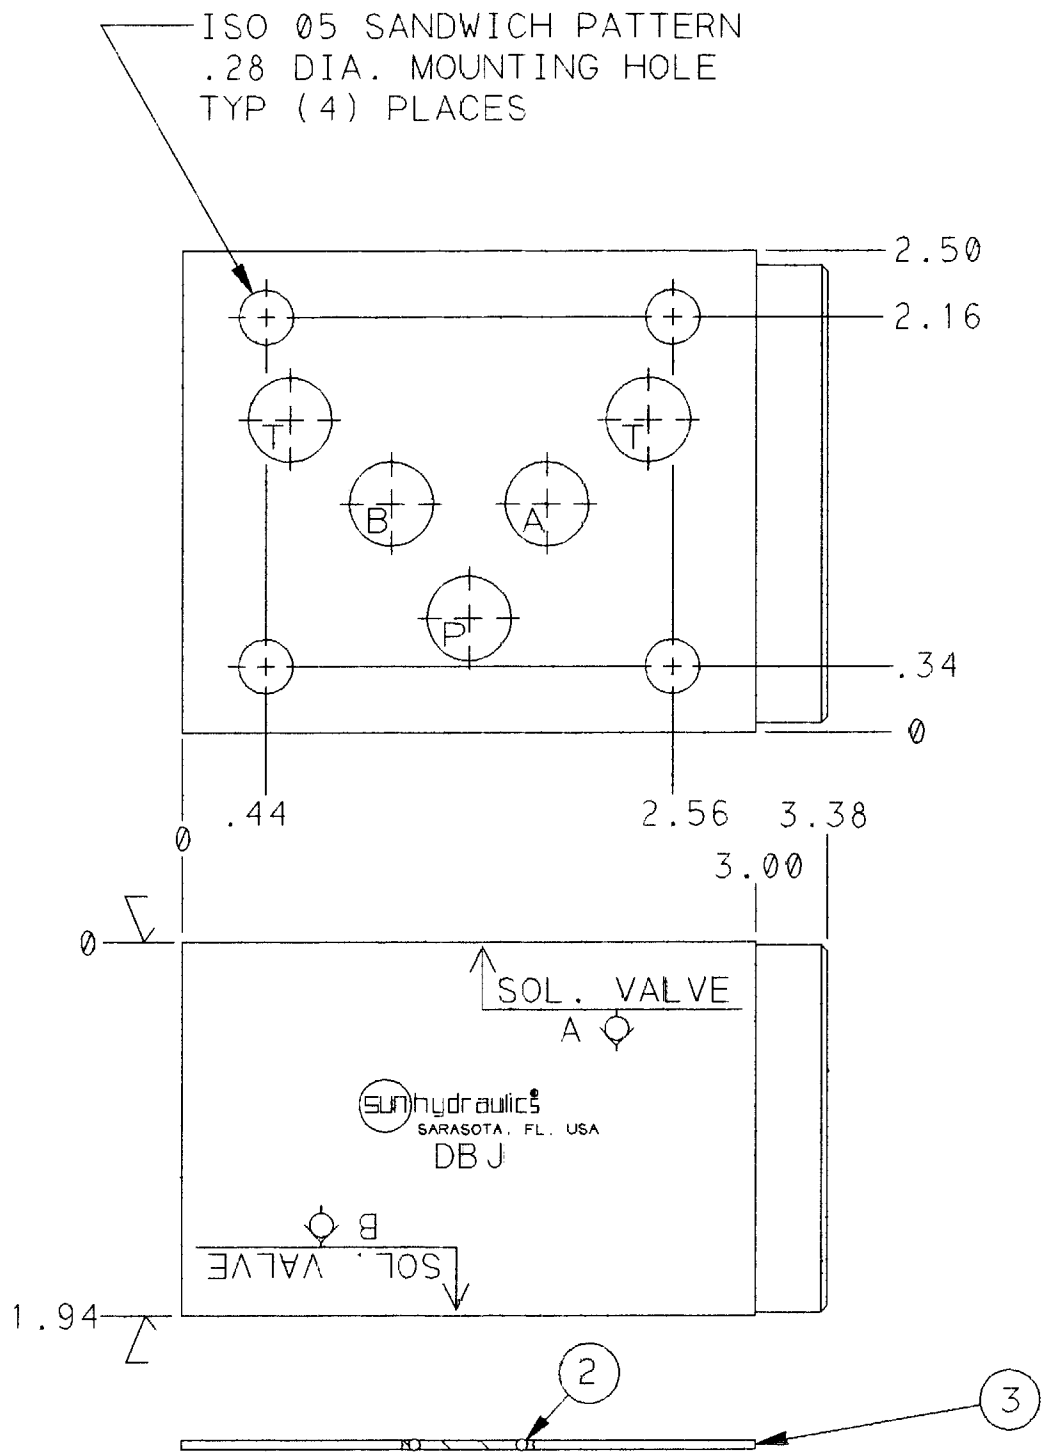


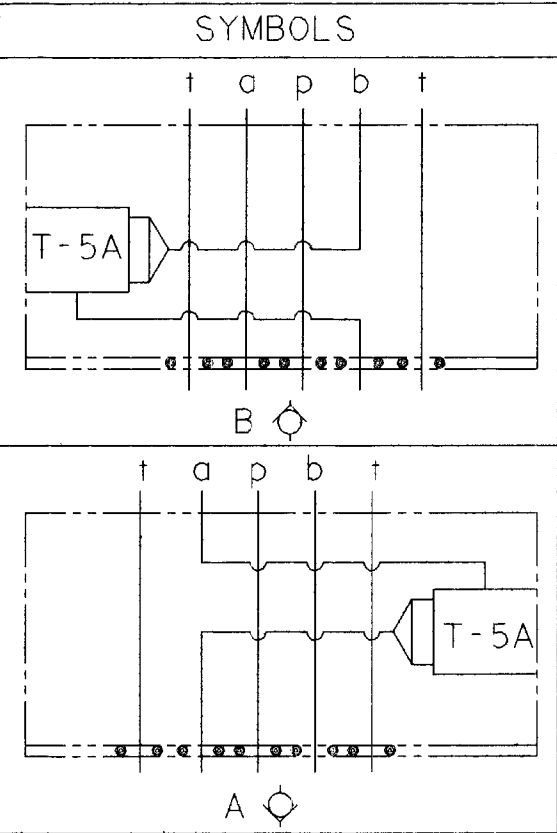

NOTES:

- 1) SEALS: BUNA-N
- 2) ALUMINUM BODIES-3000 PSI
MAXIMUM CONTINUOUS SERVICE
PRESSURE.
- 3) ORDERING INFO:
CXFA XAN DBJ

CART. TO BE INSTALLED IN T-5A
CAVITY.

3	700-001	SEAL PLATE	1
2	500-001-014	"O"RING	5
1	150-394	BODY	1
ITEM	PART NO.	PART NAME	QTY

--	--	