
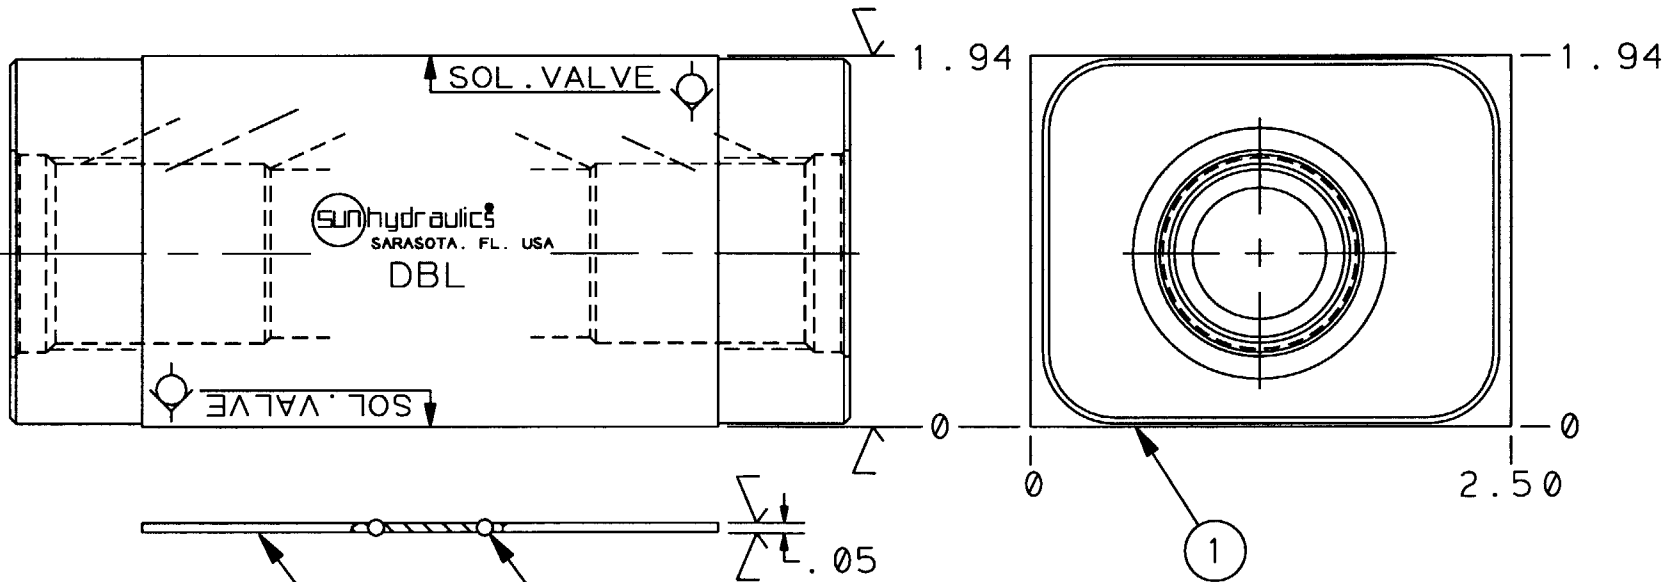
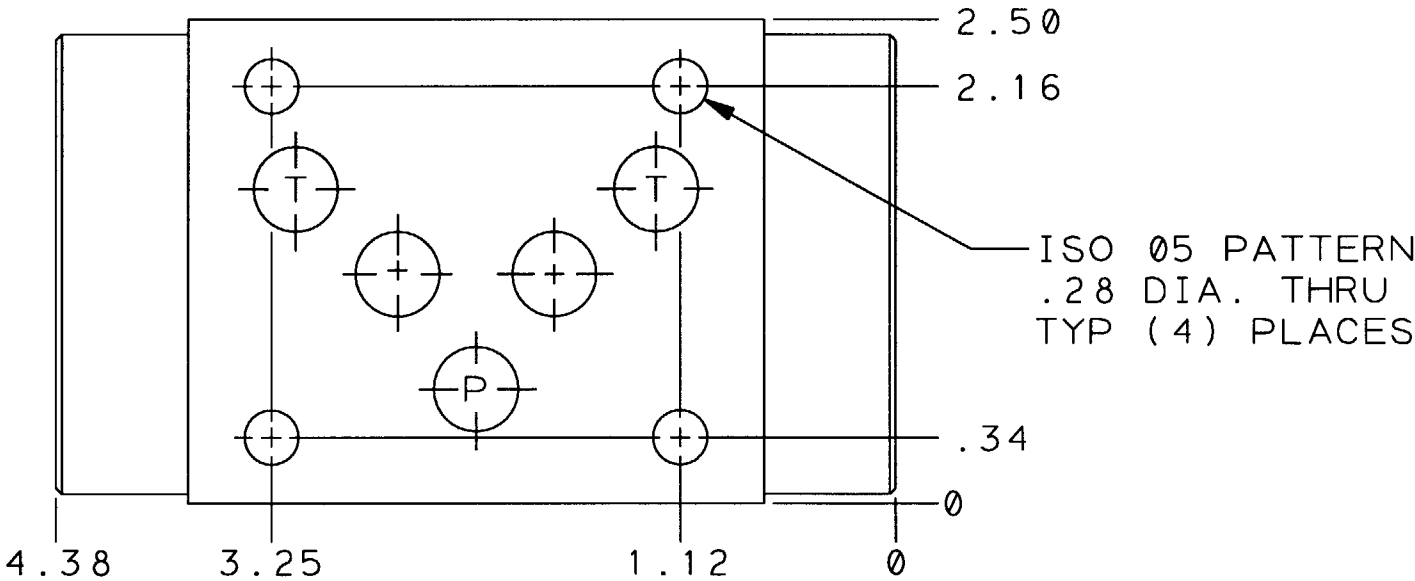


T-5A CAVITY
.03 L.S. DEPTH
(2) PLACES

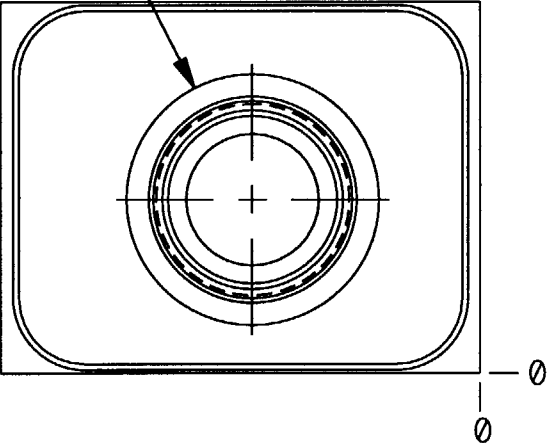

- NOTES:
- 1)SEALS:BUNA-N, (5) - 014 FACE "O"RINGS & PLATE PROVIDED.
 - 2)ALUMINUM BODIES-3000 PSI MAX. CONTINUOUS SERVICE PRESSURE.
 - 3)"O"RING PLATE MOUNTS ON SIDE OPPOSITE SOLENOID VALVE.
 - 4)ORDERING INFO:
CXFA_XAN DBL

CART. TO BE INSTALLED IN T-5A CAVITY.

--	--	