


REVISION	PART NO. KC5		
MODEL NO.	BODY DASH No.	FLANGE TH'D TYPE	PILOT PORT
KC5	001	INCH	SAE-6
KC5/M	002	METRIC	1/4 BSPP

FOR OTHER OPTIONS
SEE OPTION SHEET.

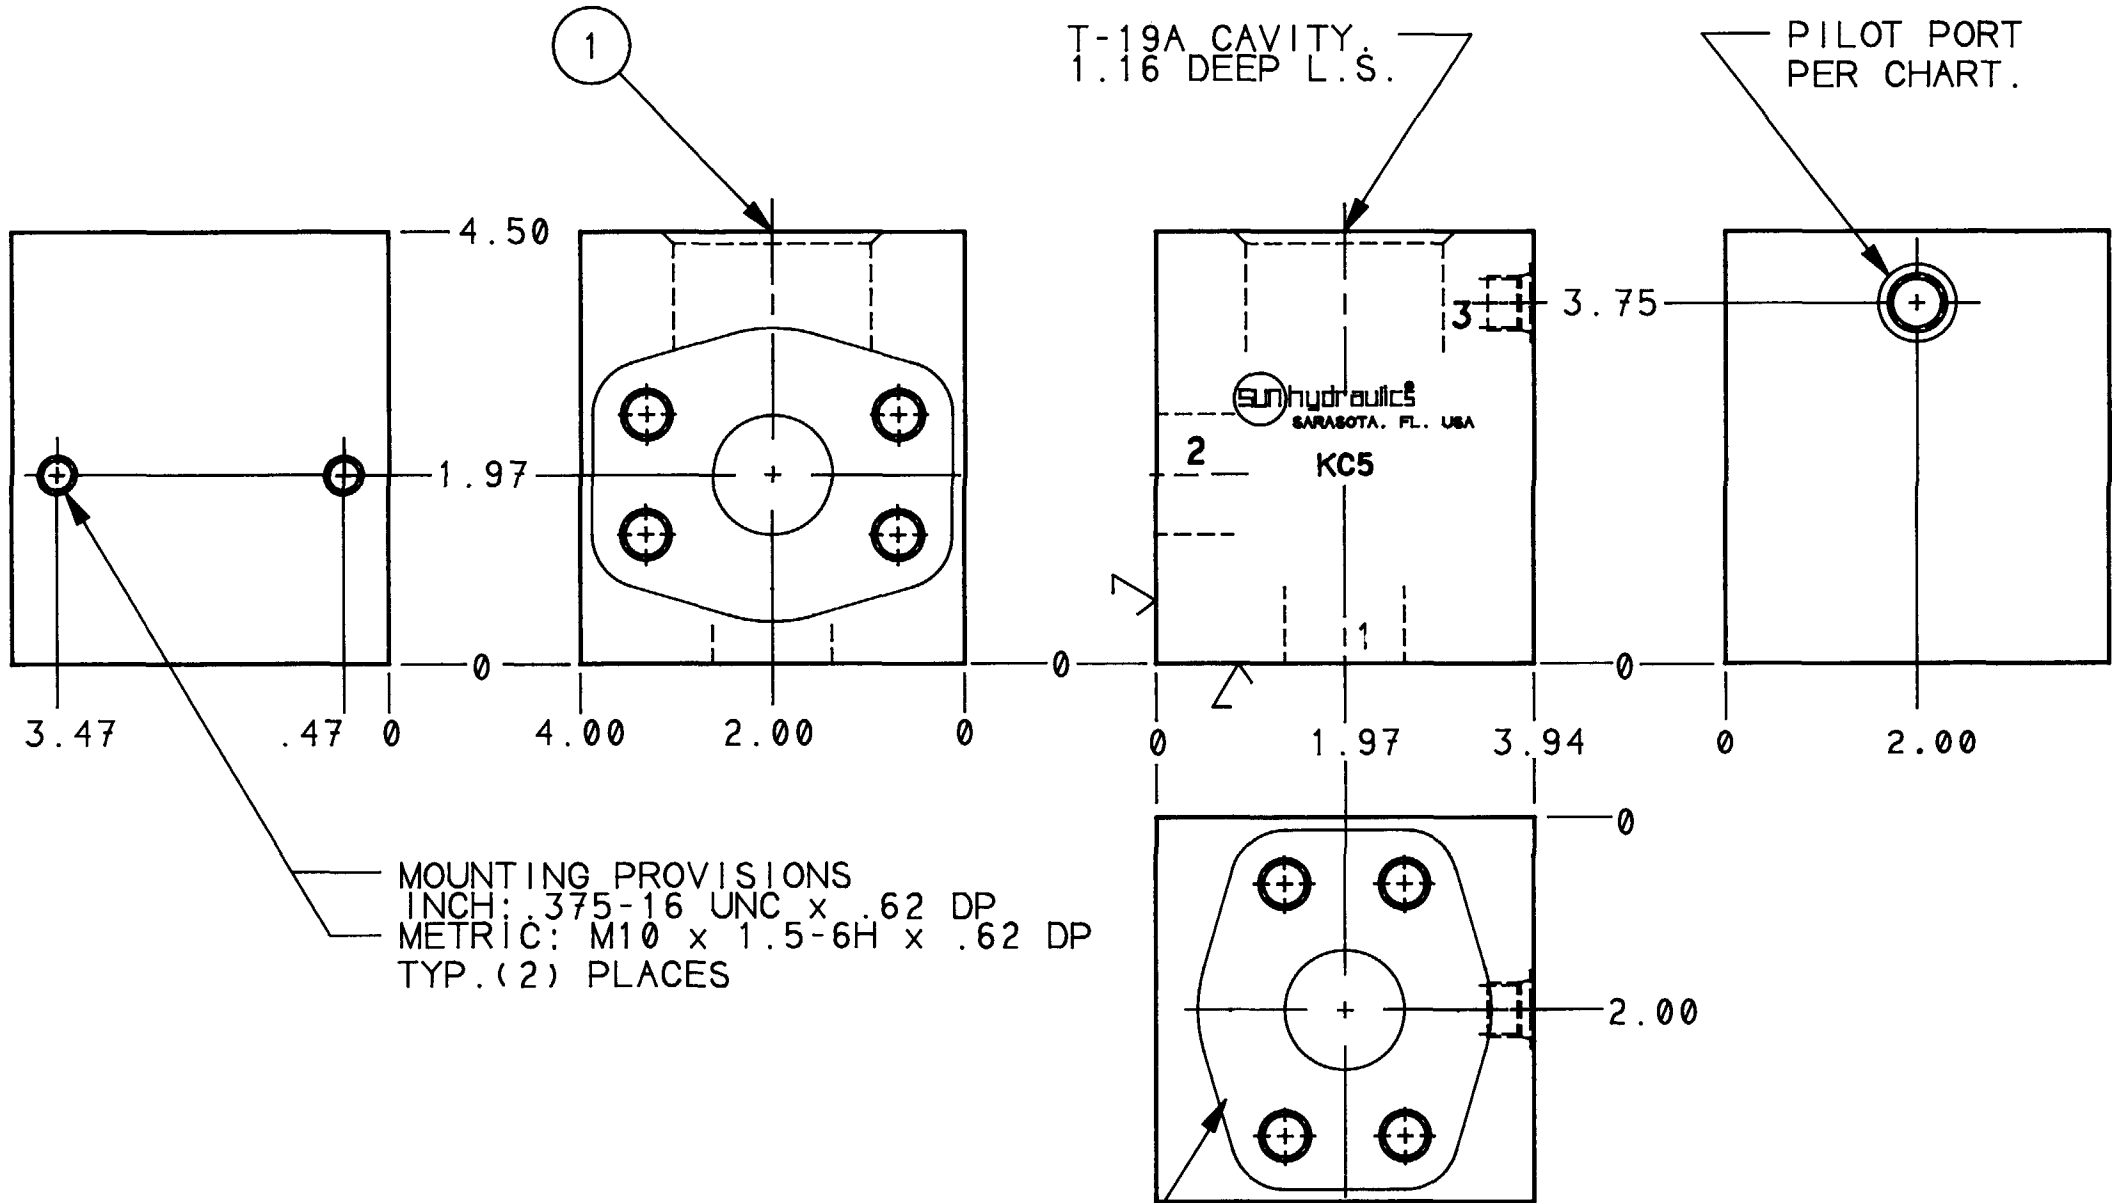


MOUNTING PROVISIONS
INCH: .375-16 UNC x .62 DP
METRIC: M10 x 1.5-6H x .62 DP
TYP. (2) PLACES

1.25 CODE-62
4-BOLT FLANGE
PATTERN (2) PLACES.
INCH: .500-13 UNC x 1.00 DP
METRIC: M14 x 2.0-6H x 1.00 DP
TYP (8) PLACES

NOTES:

1) ALUMINUM BODIES-3000 PSI
MAXIMUM CONTINUOUS SERVICE
PRESSURE.

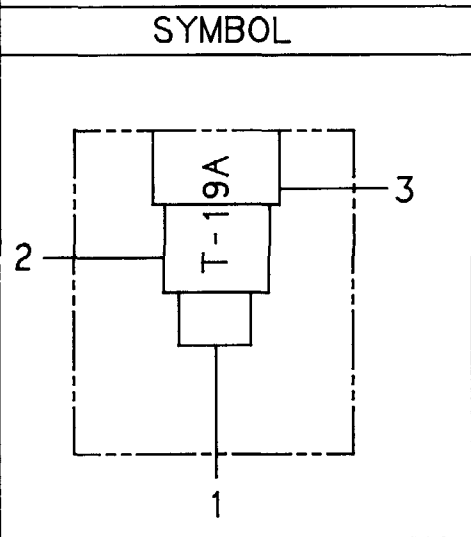

ITEM	151-992-SEE TABLE	BODY	1
PART NO.	PART NAME		QTY

--	--	

