


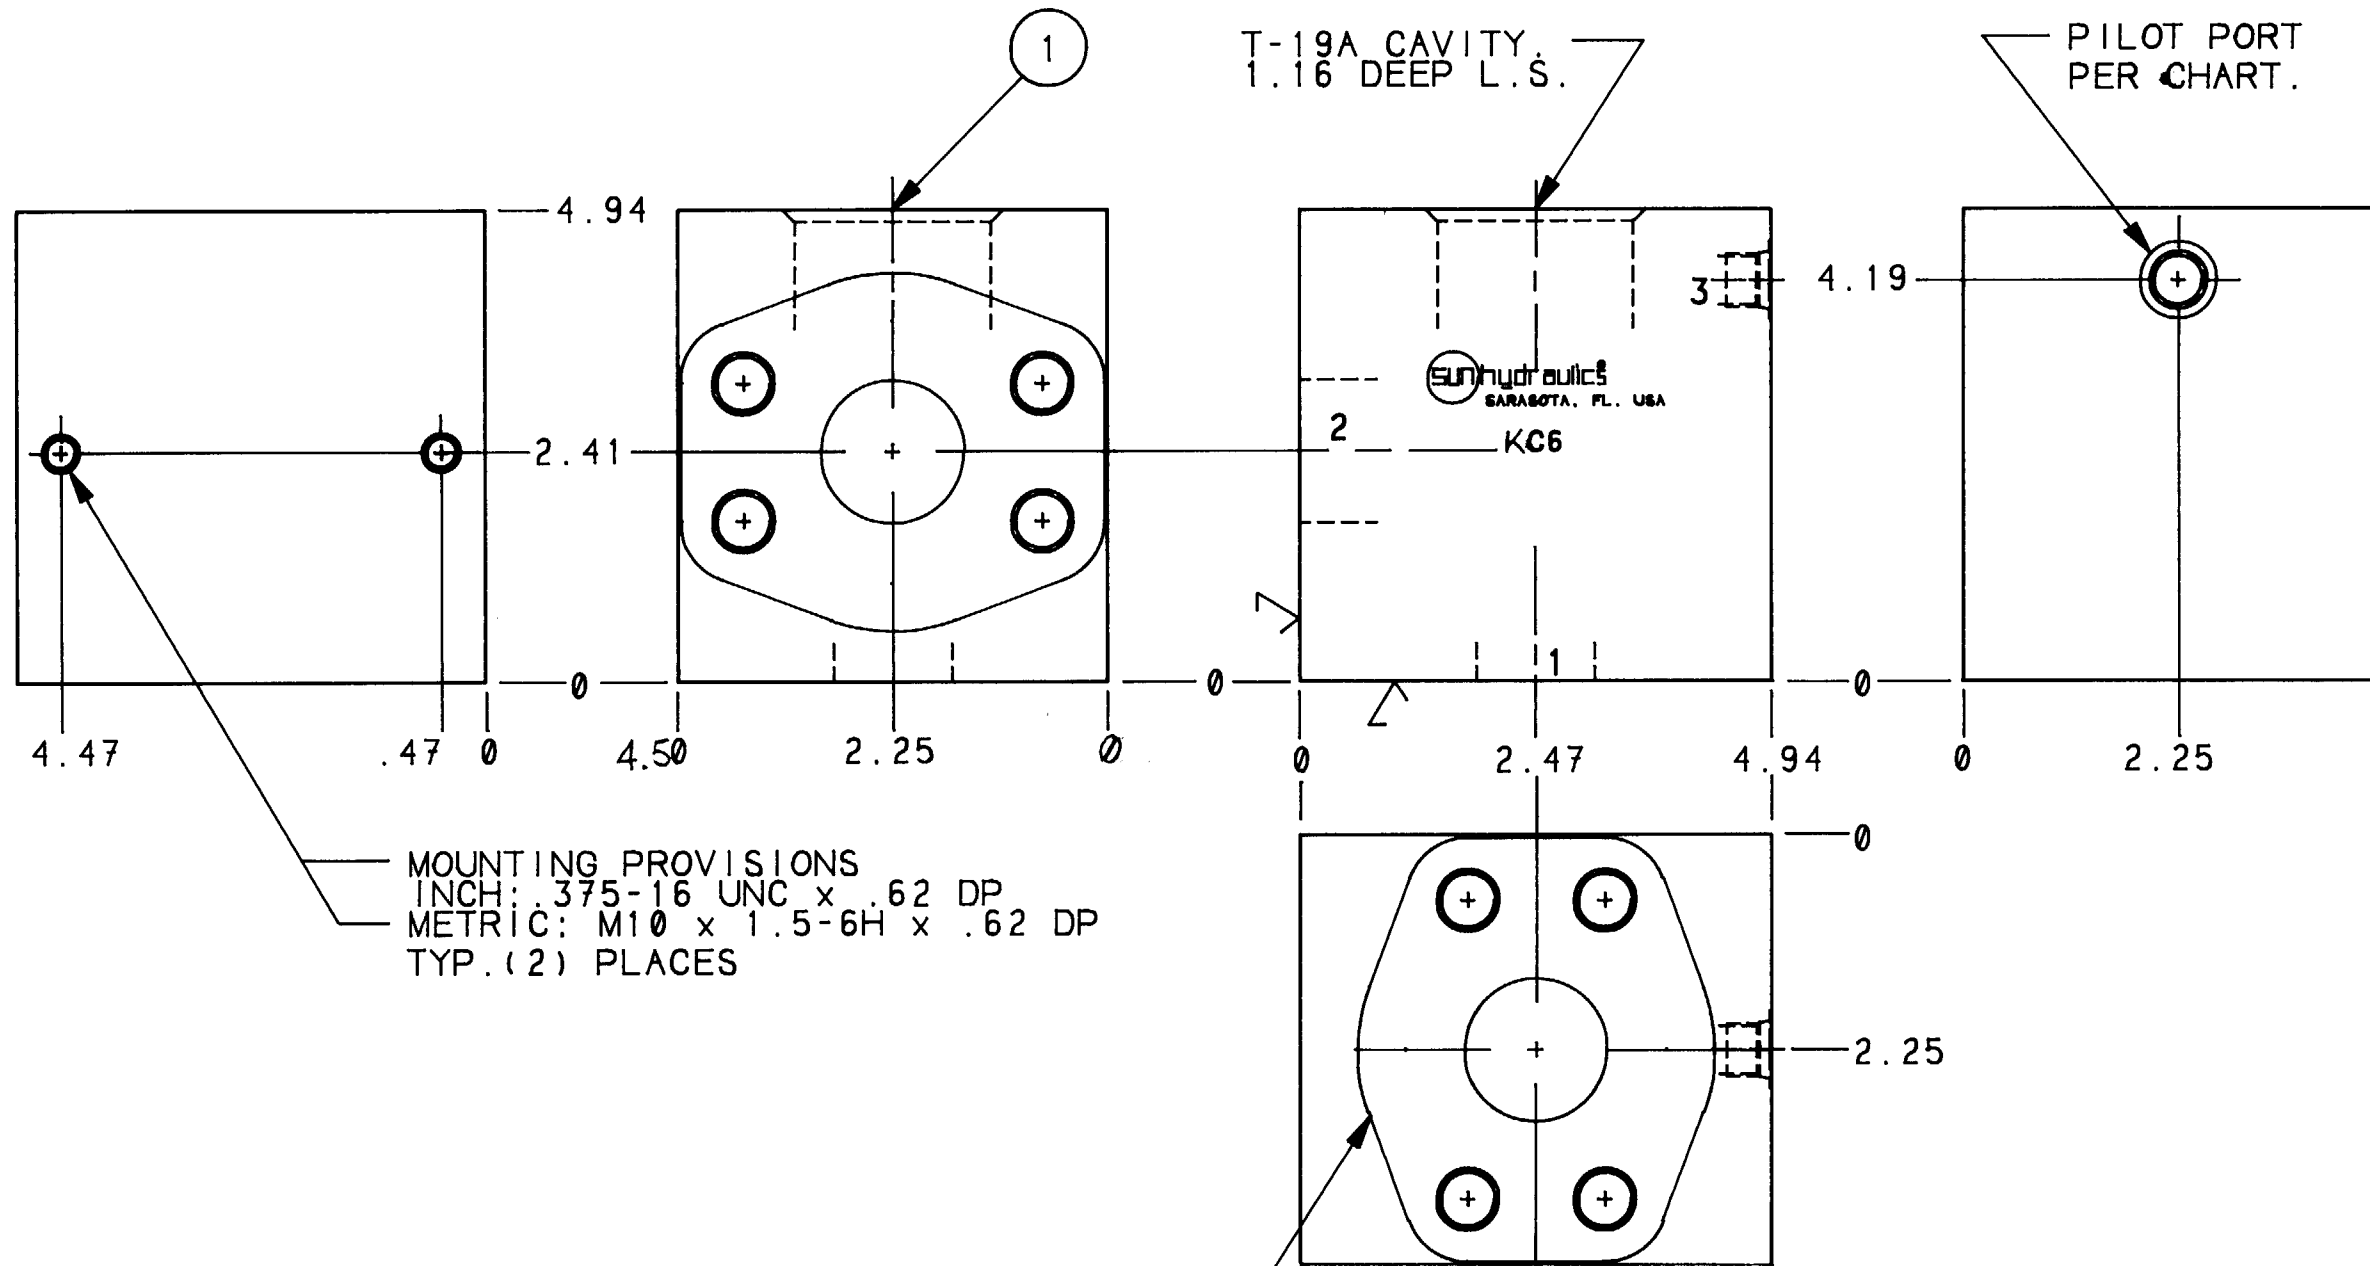

MOUNTING PROVISIONS
 INCH: .375-16 UNC x .62 DP
 METRIC: M10 x 1.5-6H x .62 DP
 TYP. (2) PLACES


1.50 CODE-62
 4-BOLT FLANGE
 PATTERN. (2) PLACES.
 INCH: .625-11 UNC x 1.38 DP
 METRIC: M16 x 2.0-6H x 1.38 DP
 TYP. (8) PLACES

REVISION		PART NO.	
		KC6	
MODEL NO.	BODY DASH No.	FLANGE TH'D TYPE	PILOT PORT
KC6	001	INCH	SAE-6
KC6/M	002	METRIC	1/4 BSPP

FOR OTHER OPTIONS
 SEE OPTION SHEET.

NOTES:
 1) ALUMINUM BODIES-3000 PSI
 MAXIMUM CONTINUOUS SERVICE
 PRESSURE.

1	151-993-SEE TABLE	BODY	1
ITEM	PART NO.	PART NAME	QTY

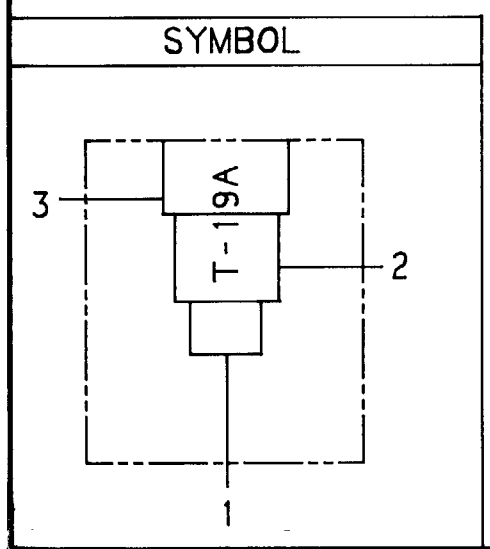

--	--	