



REVISION	PART NO. KC8		
MODEL NO.	BODY DASH No.	FLANGE TH'D TYPE	PILOT PORT
KC8	001	INCH	SAE-6
KC8/M	002	METRIC	1/4 BSPP

FOR OTHER OPTIONS
SEE OPTION SHEET.

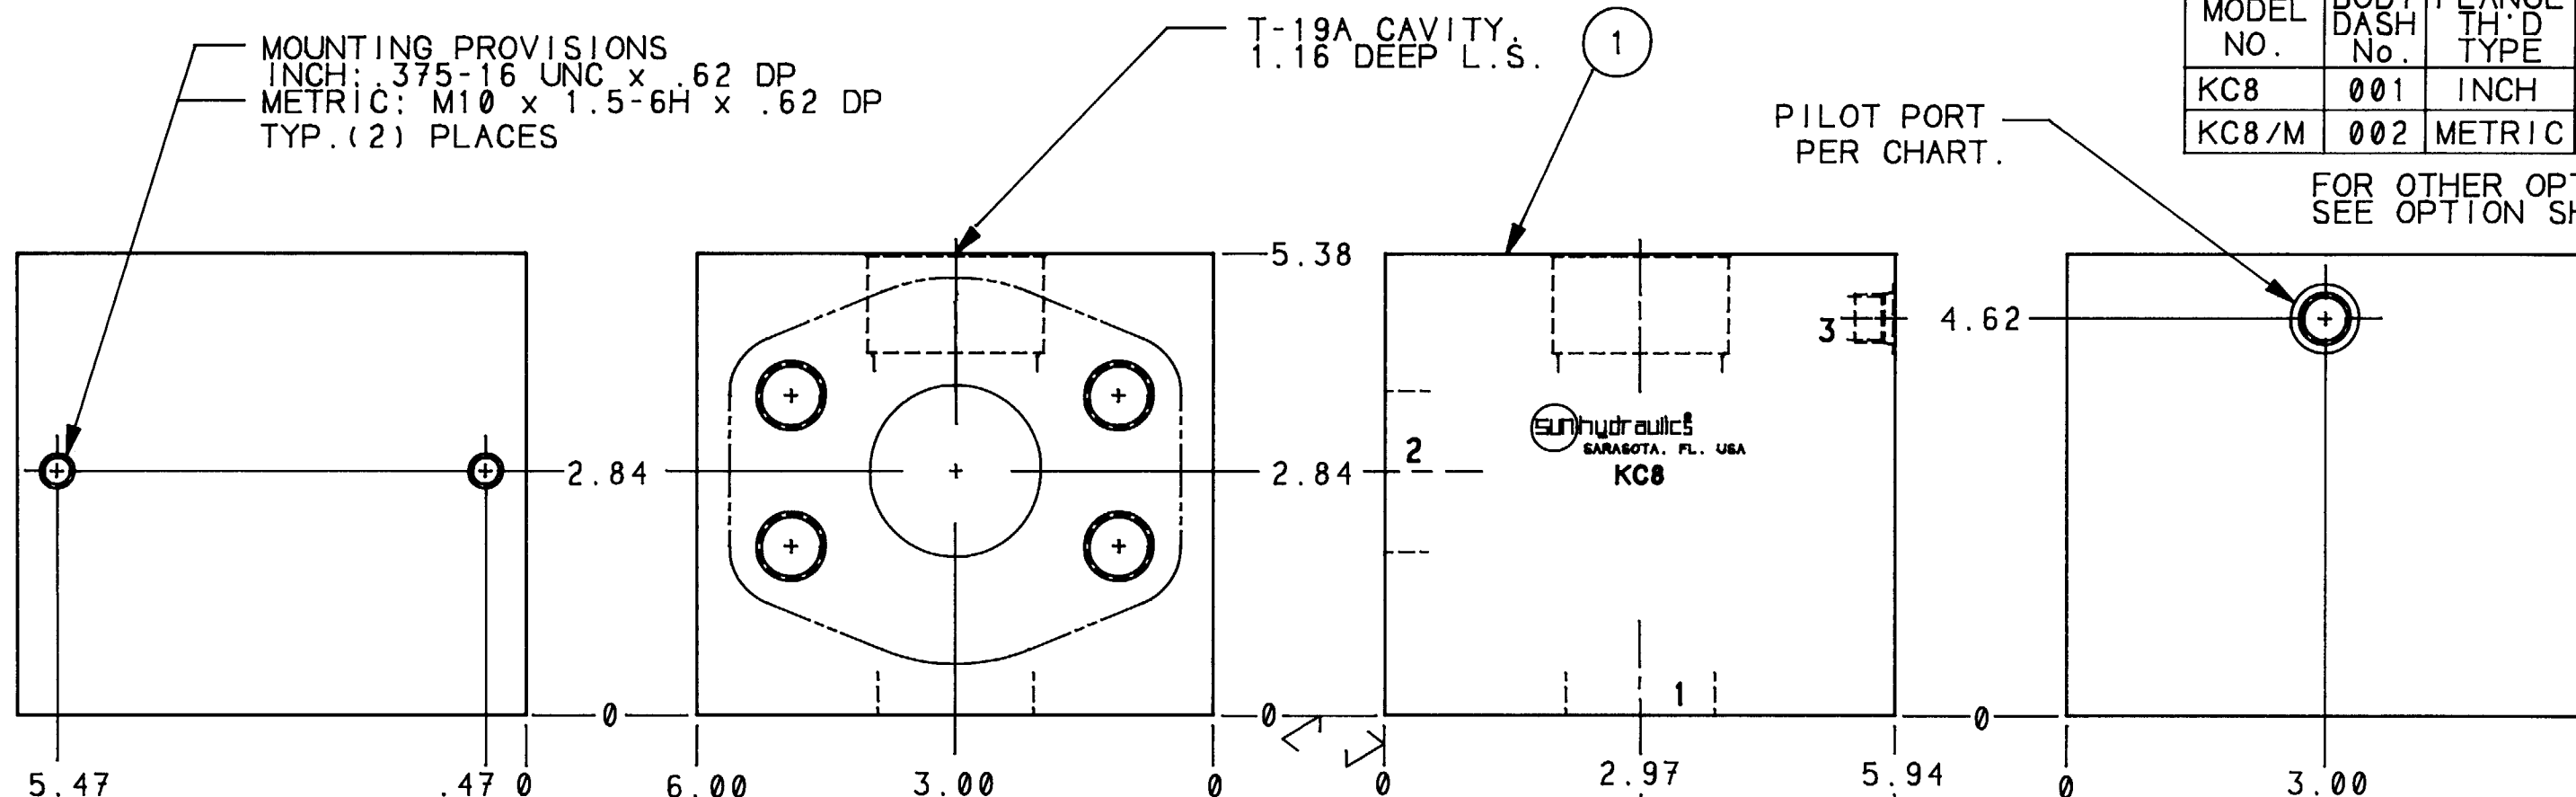

NOTES:
1) ALUMINUM BODIES-3000 PSI
MAXIMUM CONTINUOUS SERVICE
PRESSURE.

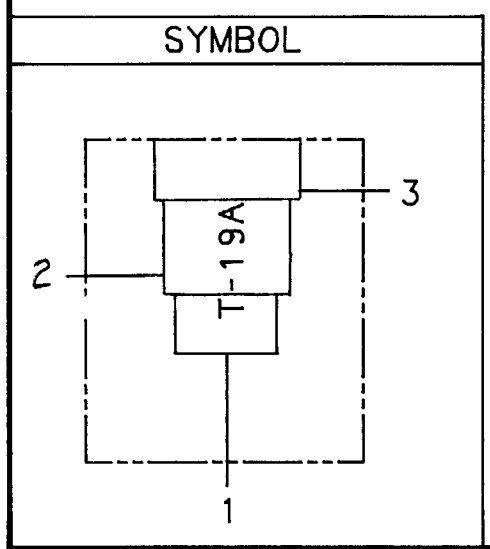

--	--	

