


REVISION		PART NO.		
		KF5		
MODEL NO.	BODY DASH No.	FLANGE TH'D TYPE	PILOT PORT	GAGE PORT
KF5	001	INCH	SAE-6	1/4 NPTF
KF5/M	002	METRIC	1/4 BSPP	1/4 BSPP


FOR OTHER OPTIONS
SEE OPTION SHEET.

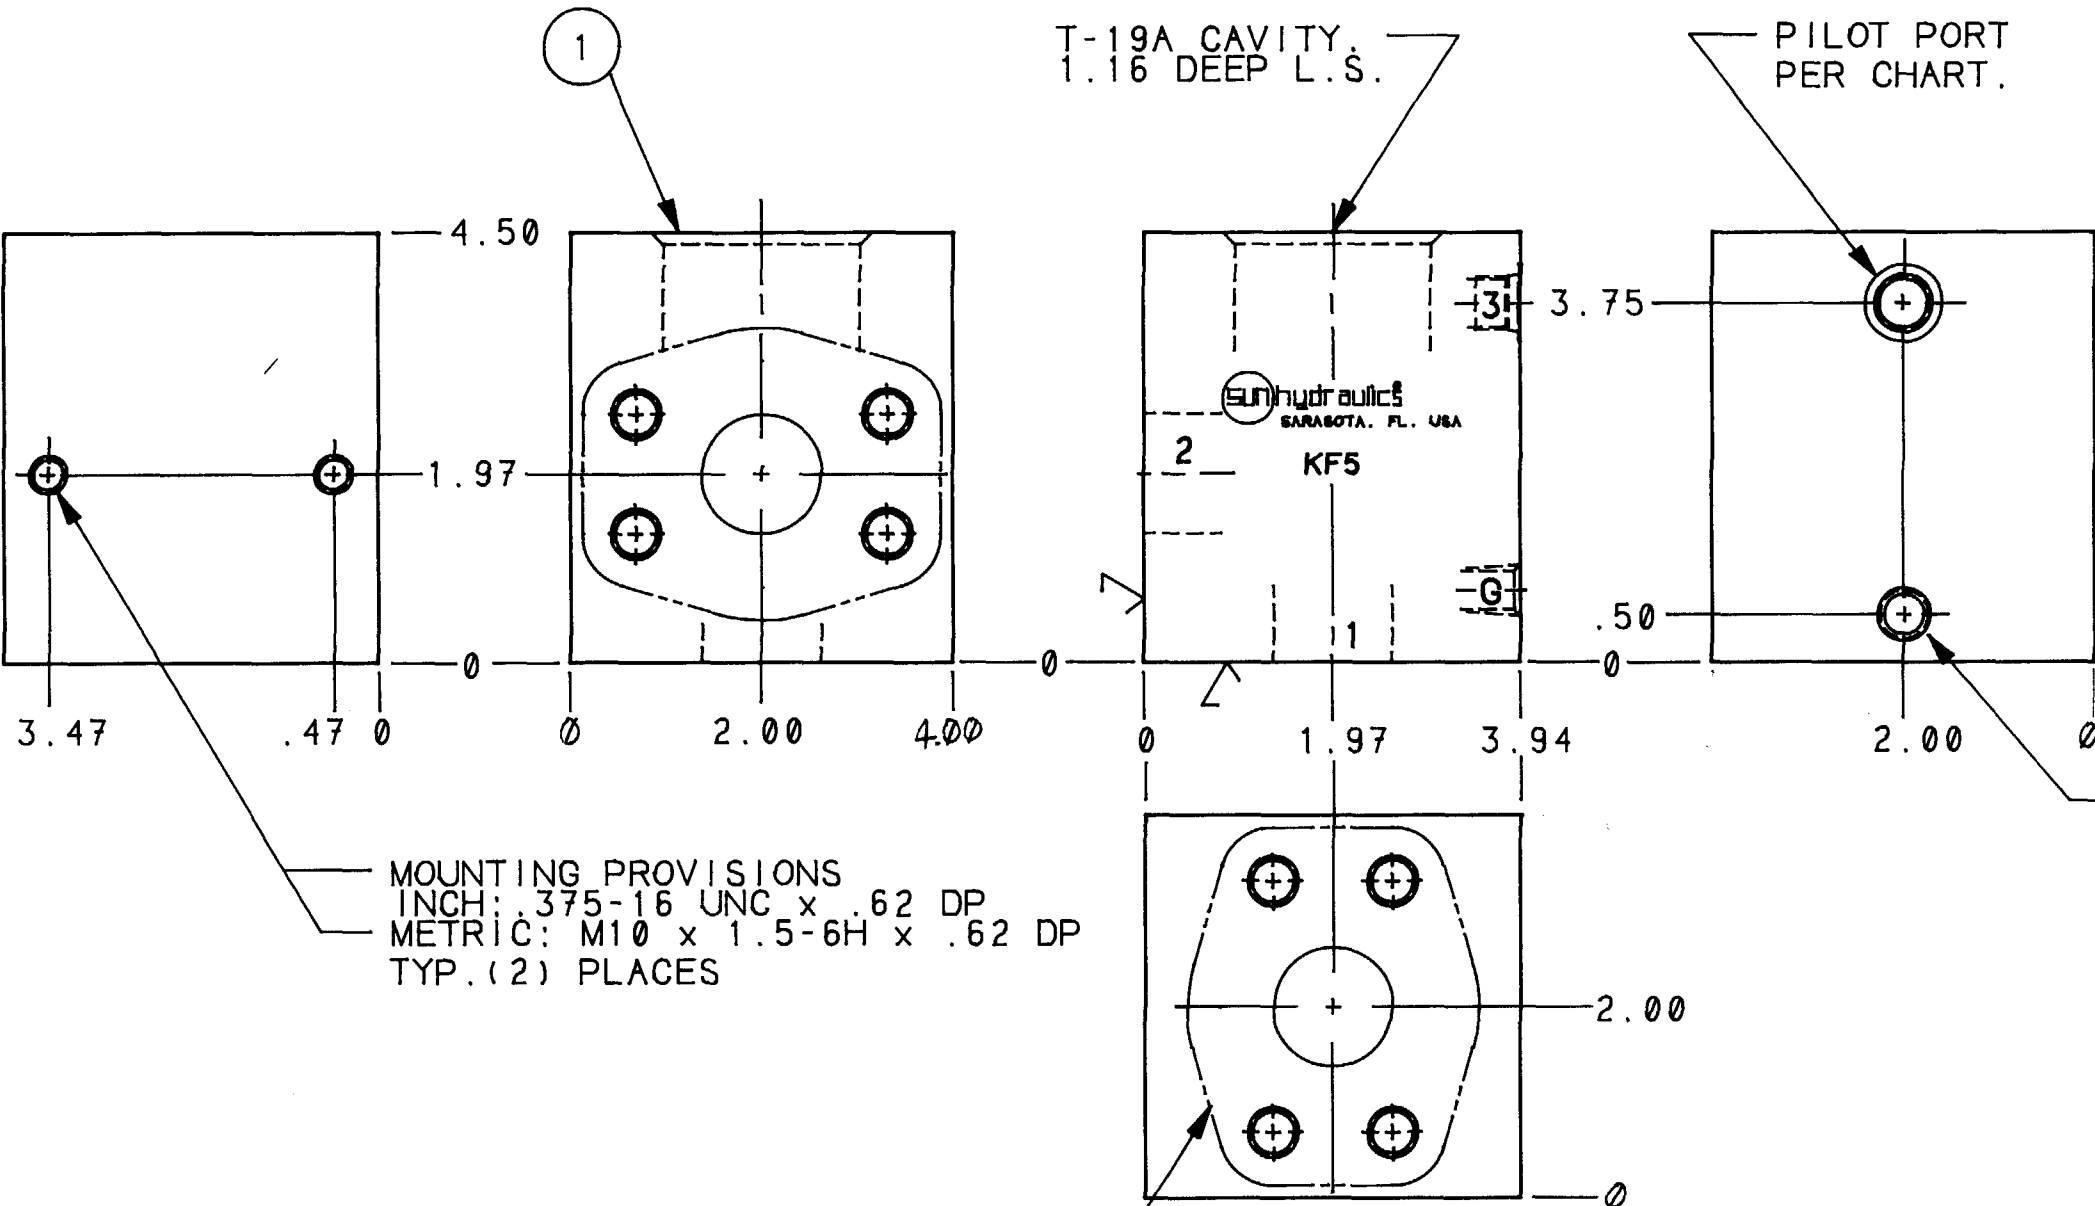

MOUNTING PROVISIONS
INCH: .375-16 UNC x .62 DP
METRIC: M10 x 1.5-6H x .62 DP
TYP. (2) PLACES

1.25 CODE-62
4-BOLT FLANGE
PATTERN. (2) PLACES.
INCH: .500-13 UNC x 1.00 DP
METRIC: M14 x 2.0-6H x 1.00 DP
TYP. (8) PLACES

NOTES:
1) ALUMINUM BODIES-3000 PSI
MAXIMUM CONTINUOUS SERVICE
PRESSURE.

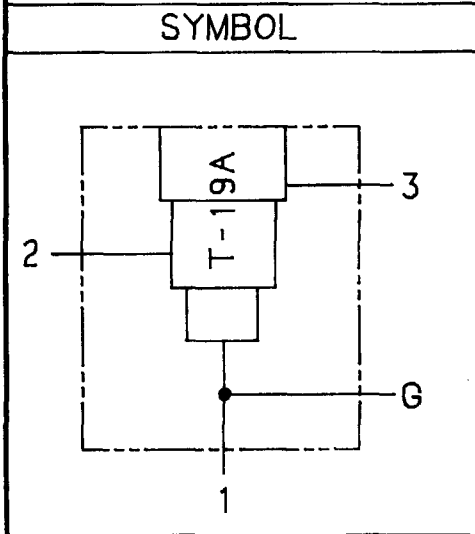

1	152-011-SEE TABLE	BODY	1
ITEM	PART NO.	PART NAME	QTY

--	--	