



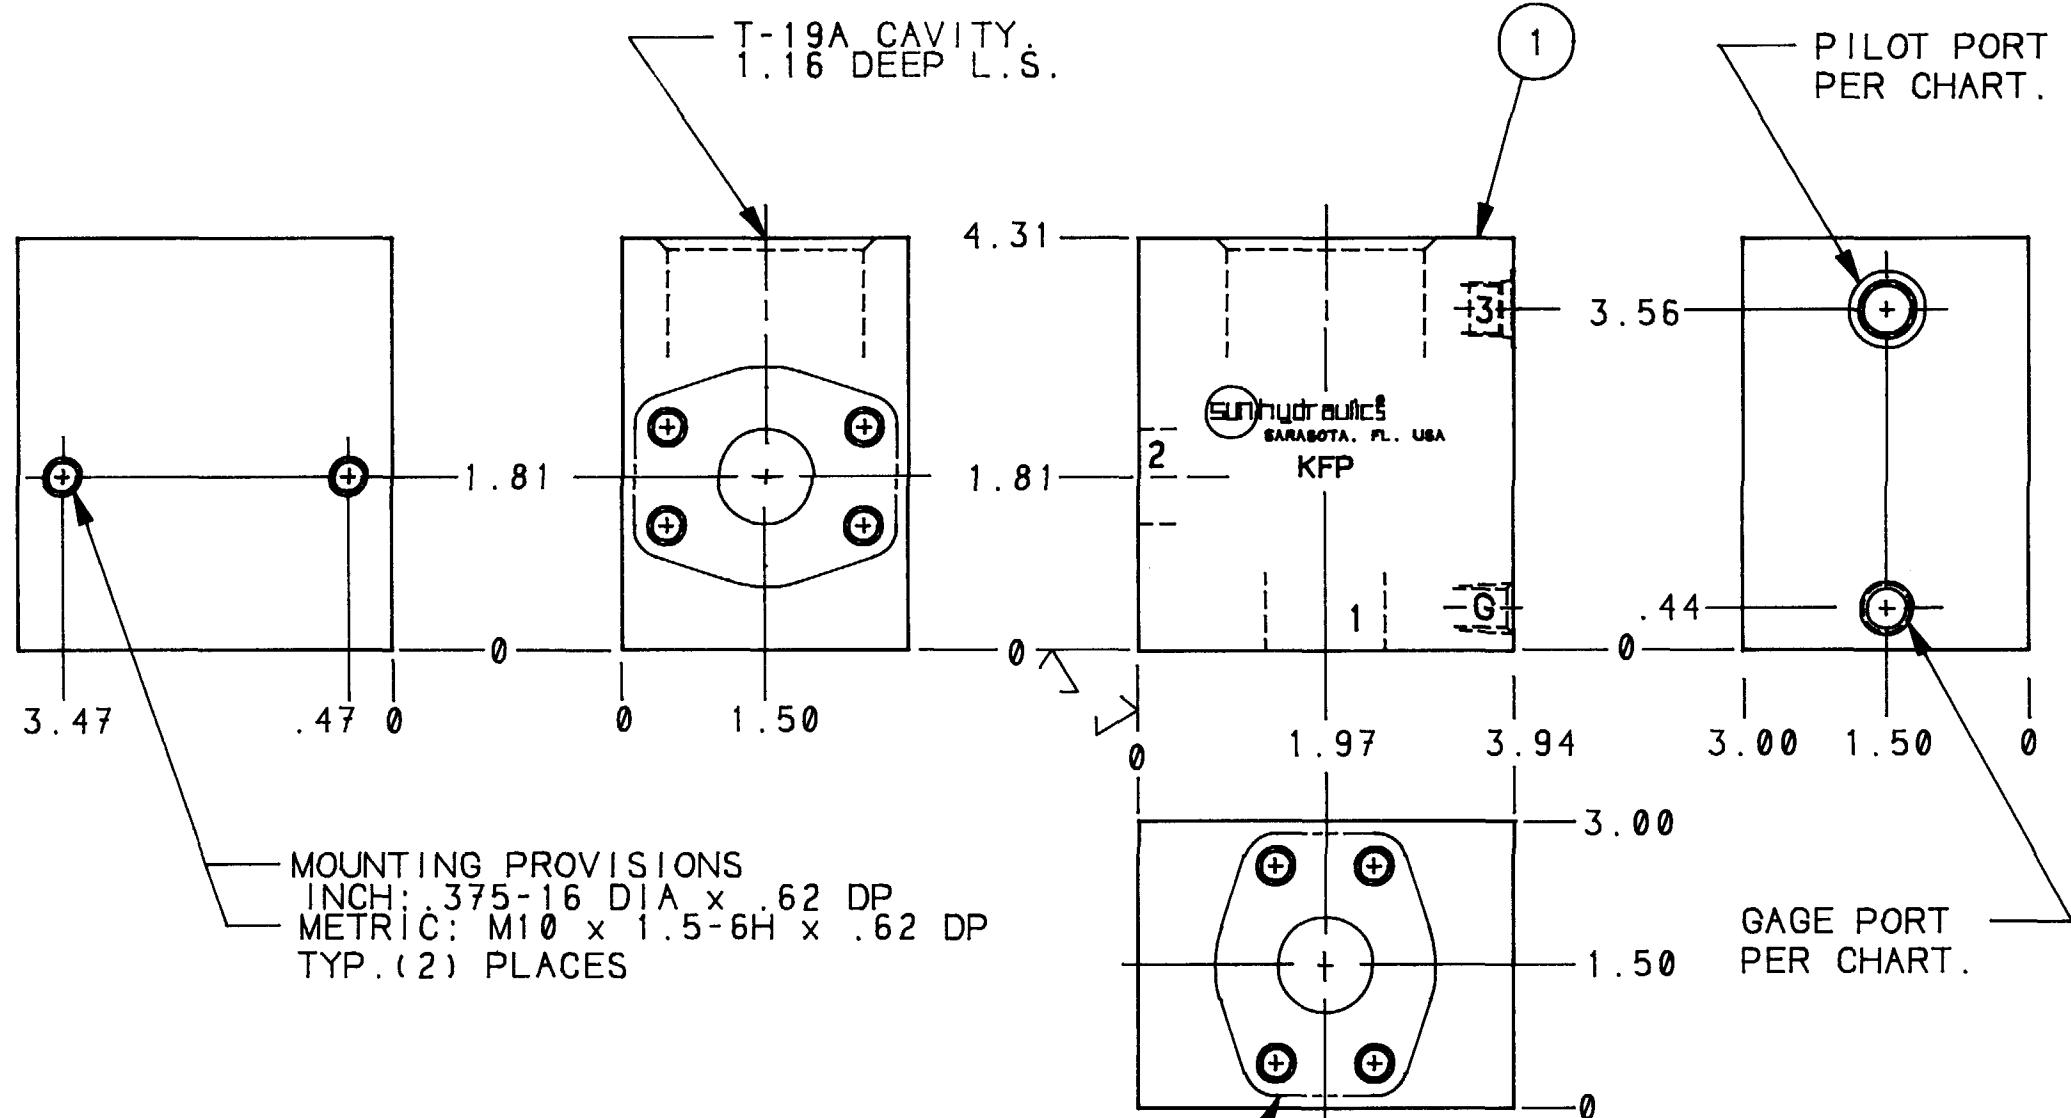

MOUNTING PROVISIONS
INCH: .375-16 DIA x .62 DP
METRIC: M10 x 1.5-6H x .62 DP
TYP. (2) PLACES

SYMBOL

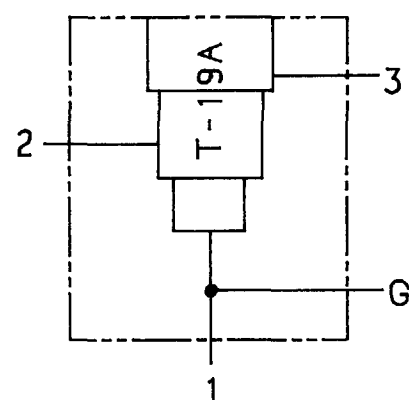

REVISION		PART NO.		
		KFP		
MODEL NO.	BODY DASH No.	FLANGE TH'D TYPE	PILOT PORT	GAGE PORT
KFP	001	INCH	SAE-6	1/4 NPTF
KFP/M	002	METRIC	1/4 BSPP	1/4 BSPP

FOR OTHER OPTIONS
SEE OPTION SHEET.

NOTES:

1) ALUMINUM BODIES-3000 PSI
MAXIMUM CONTINUOUS SERVICE
PRESSURE.

1	152-006-SEE TABLE	BODY	1
ITEM	PART NO.	PART NAME	QTY

	</
--	--	----