


REVISION	PART NO.		
	LE5		
MODEL NO.	BODY DASH No.	FLANGE TH'D TYPE	GAGE PORT
LE5	001	INCH	1/4 NPTF
LE5/M	002	METRIC	1/4 BSPP


FOR OTHER OPTIONS
SEE OPTION SHEET.

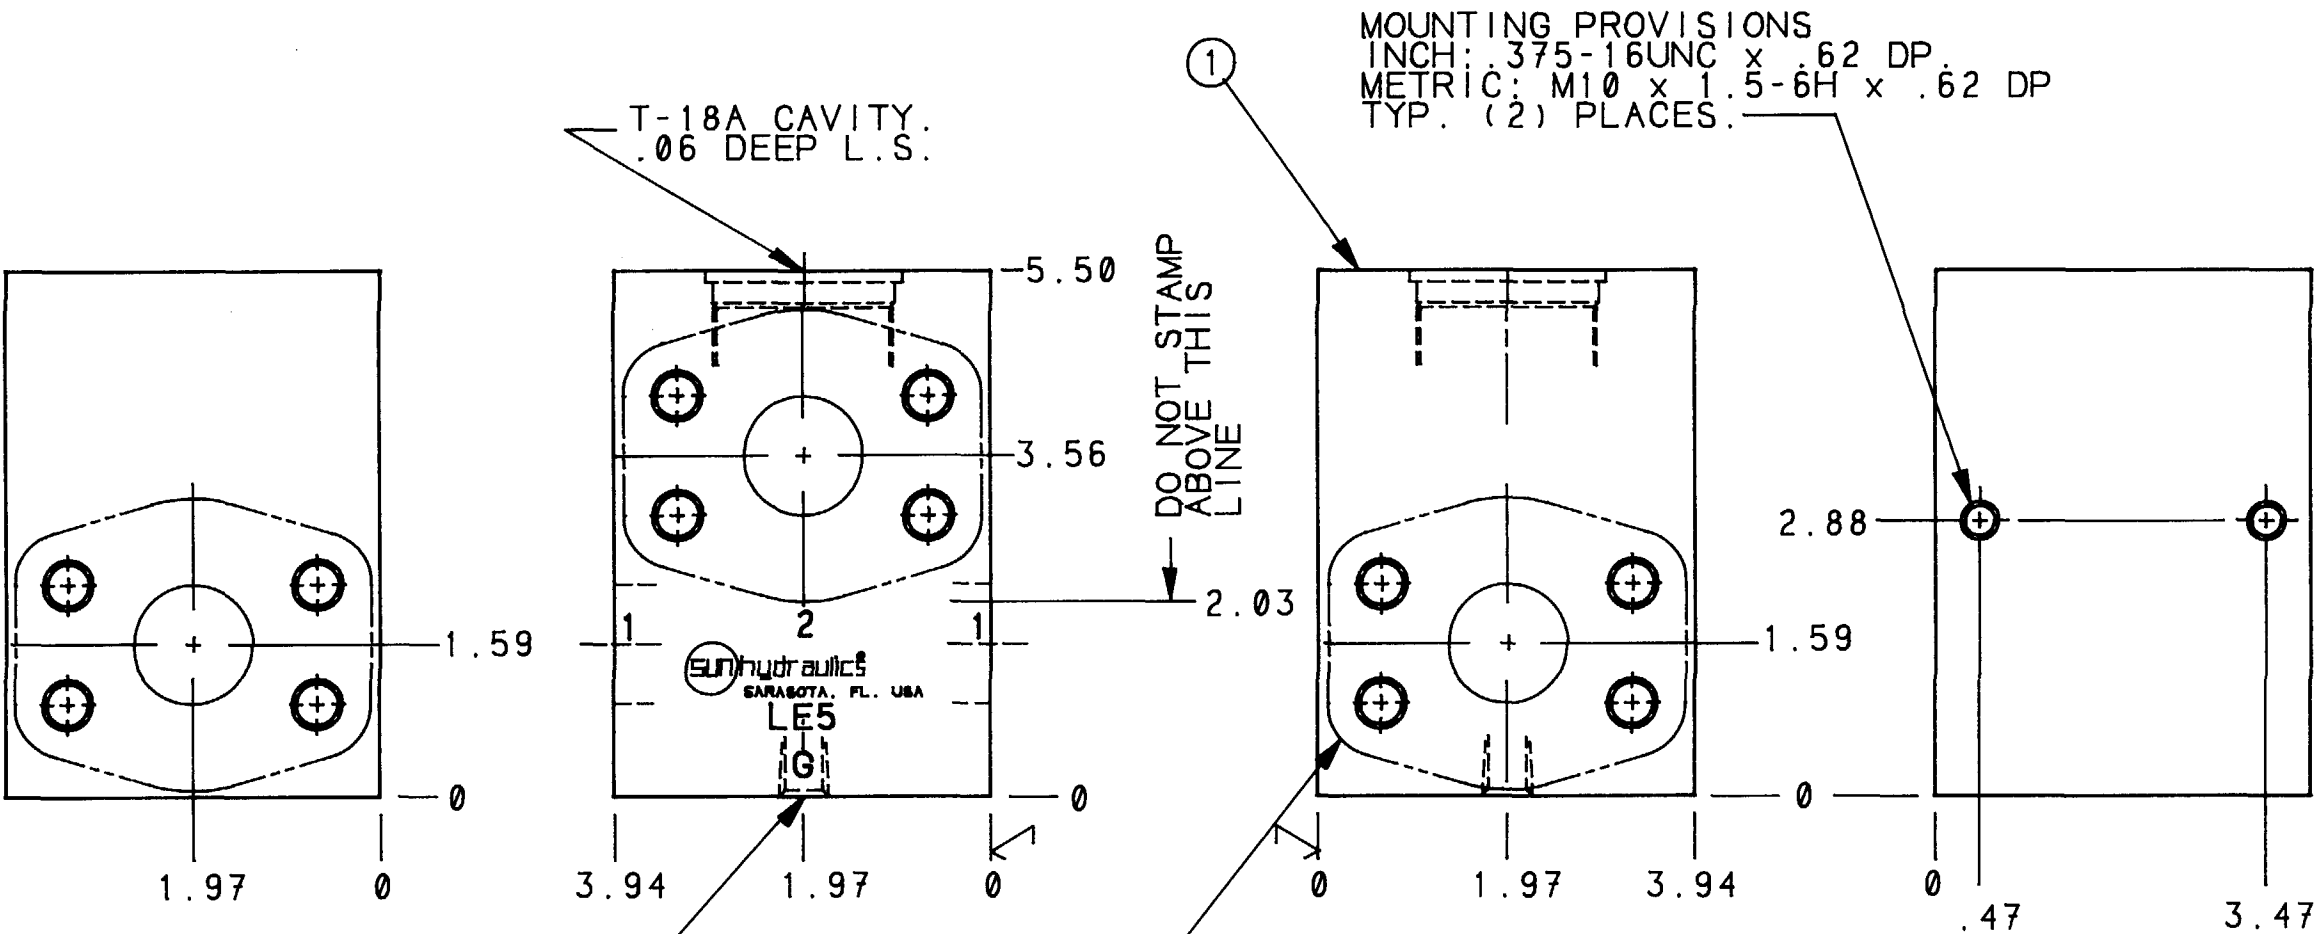

GAGE PORT
PER CHART.

1.25 SAE CODE-62
4-BOLT FLANGE
PATTERN. (3) PLACES.
INCH: .500-13 UNC x 1.00 DP
METRIC: M14 x 2.00-6H x 1.00 DP
TYP (12) PLACES

NOTES:
1) ALUMINUM BODIES-3000 PSI
MAXIMUM CONTINUOUS SERVICE
PRESSURE.

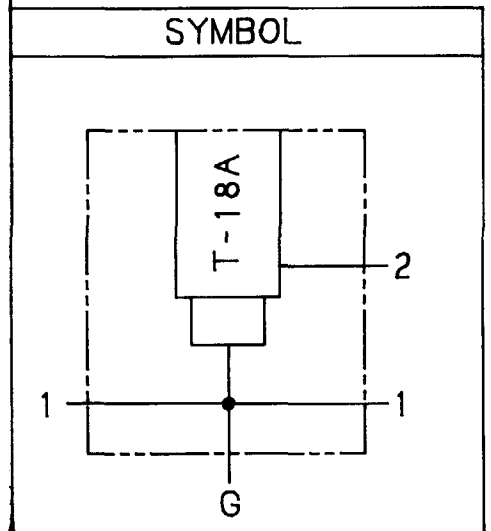

	</
--	--	----

