



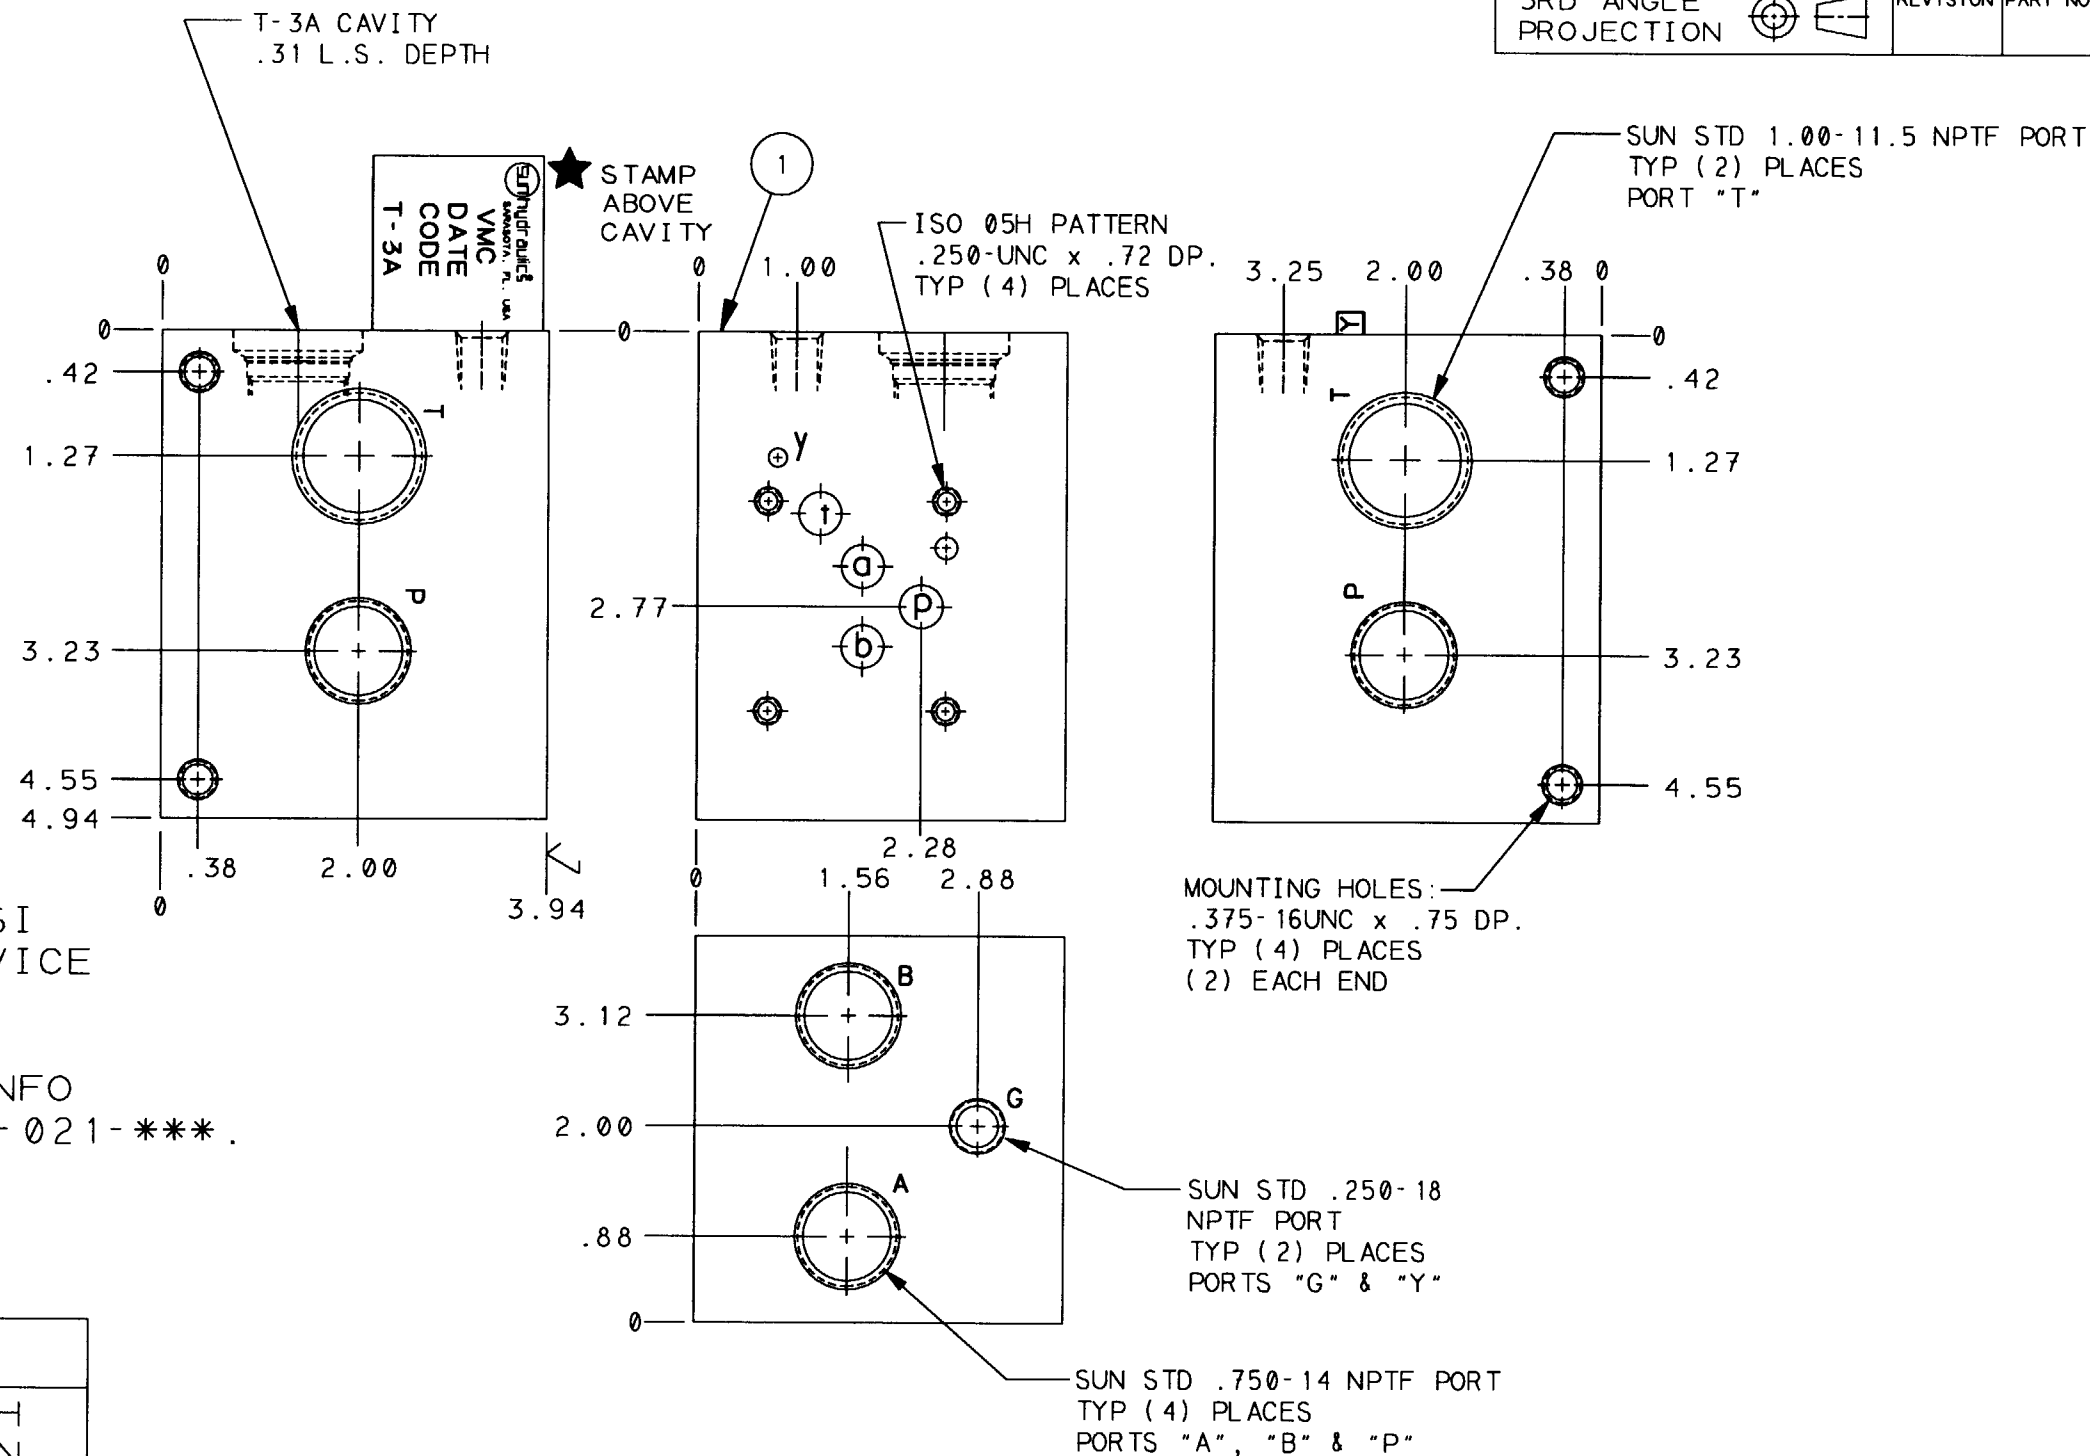

- NOTES :
- 1) ALUMINUM BODIES-3000 PSI
MAXIMUM CONTINUOUS SERVICE
PRESSURE.
 - 2)FOR MOUNTING BRACKET INFO
SEE CATALOG OR DWG 991-021-***.

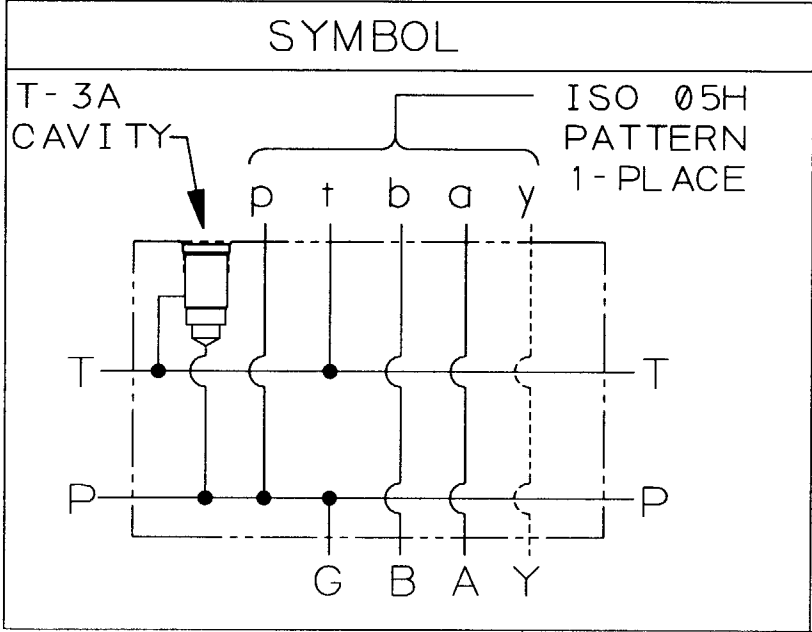

	</
--	--	----