



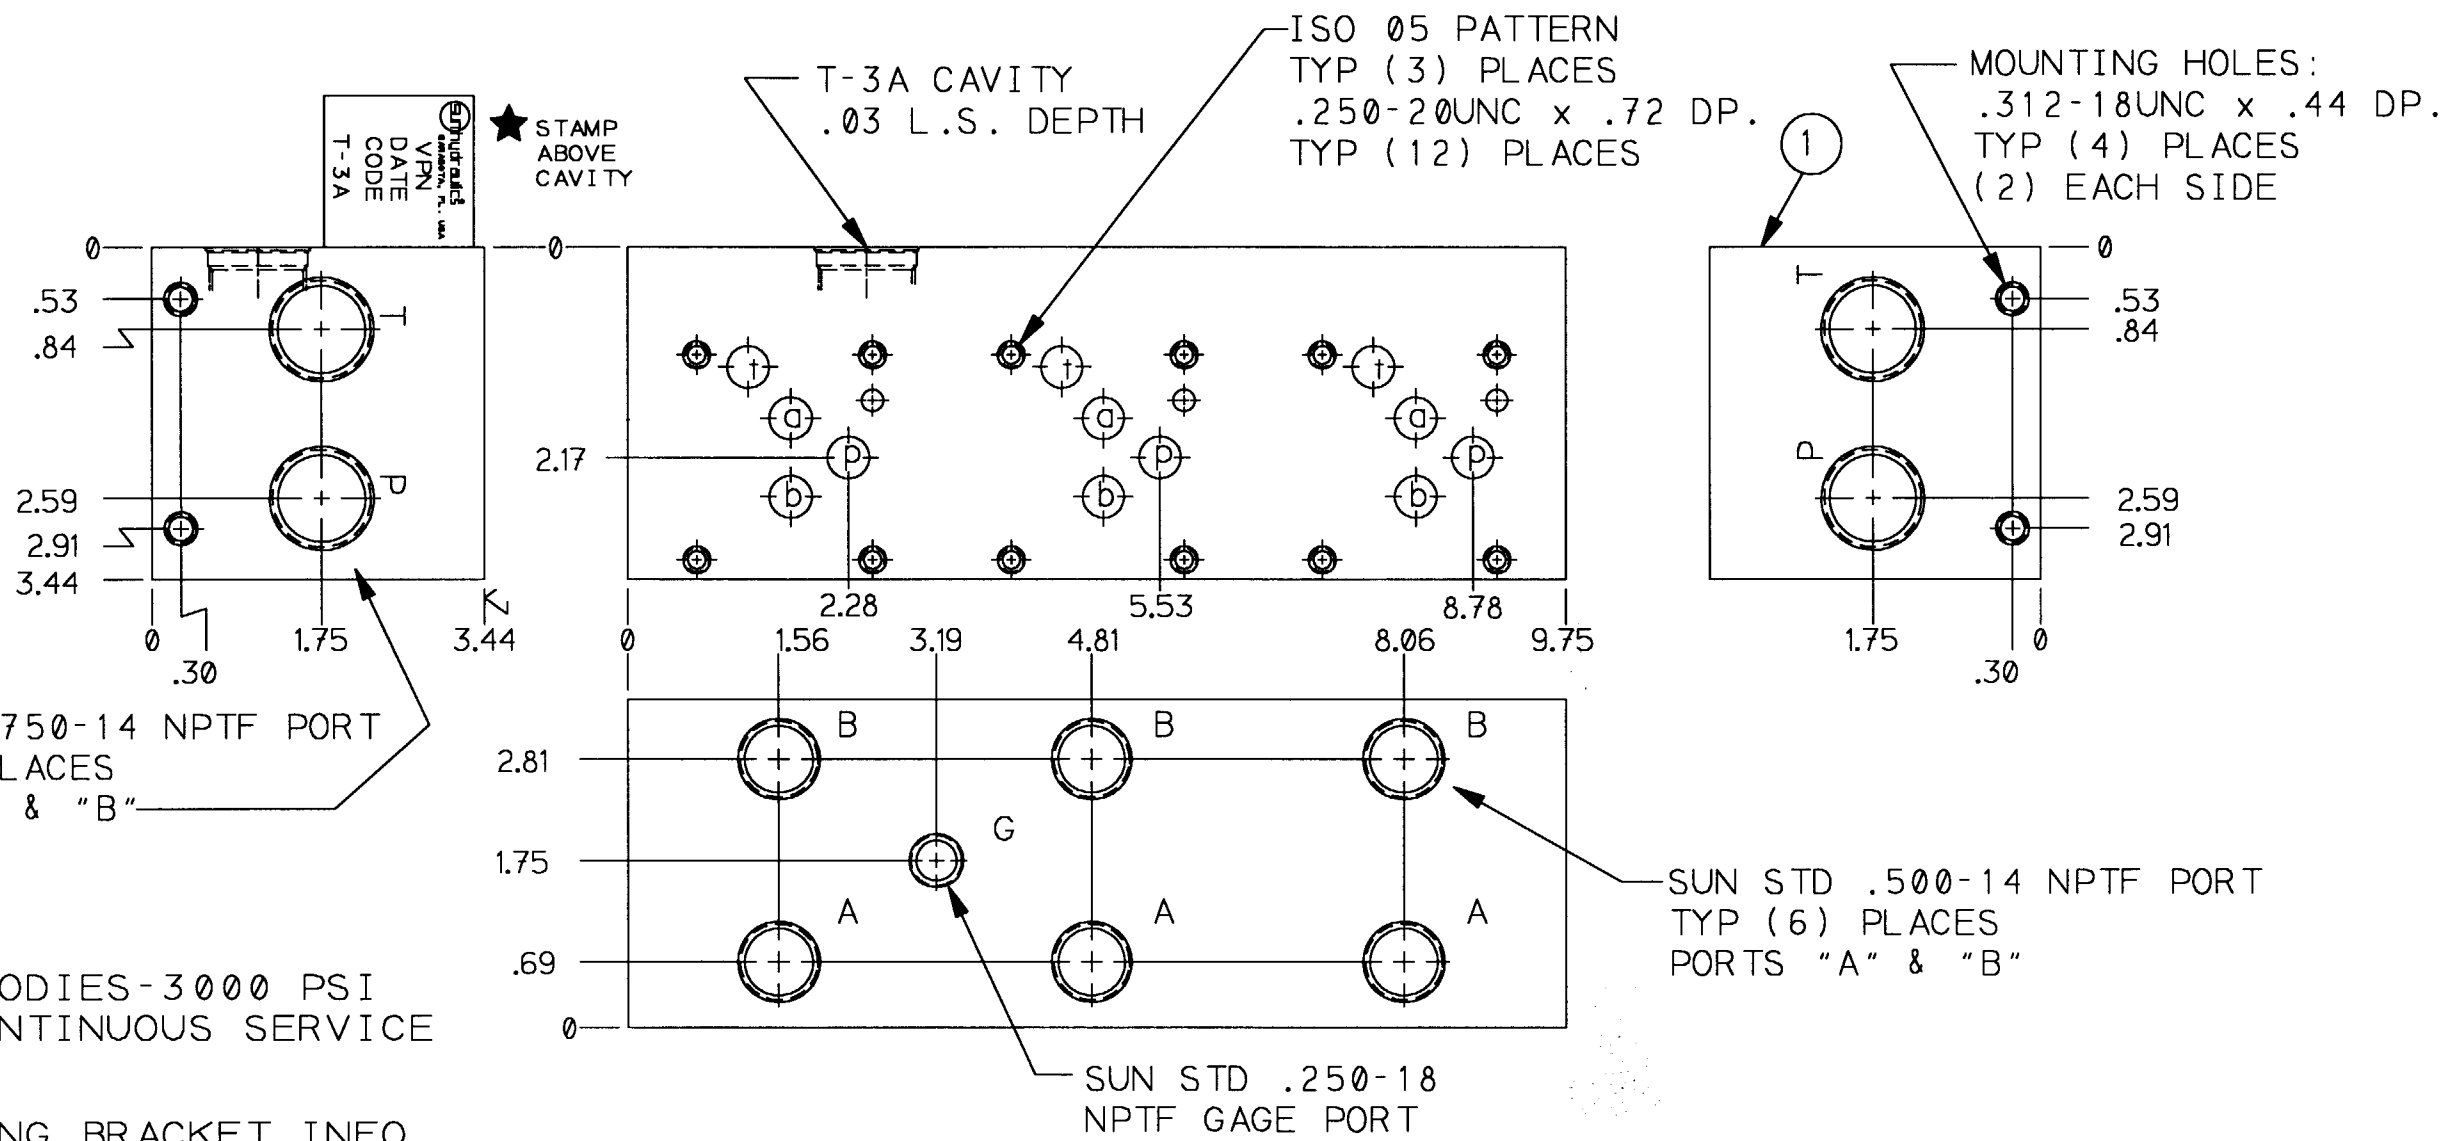

- NOTES :
- 1) ALUMINUM BODIES-3000 PSI
MAXIMUM CONTINUOUS SERVICE
PRESSURE .
 - 2) FOR MOUNTING BRACKET INFO
SEE CATALOG OR DWG 991-021-***.

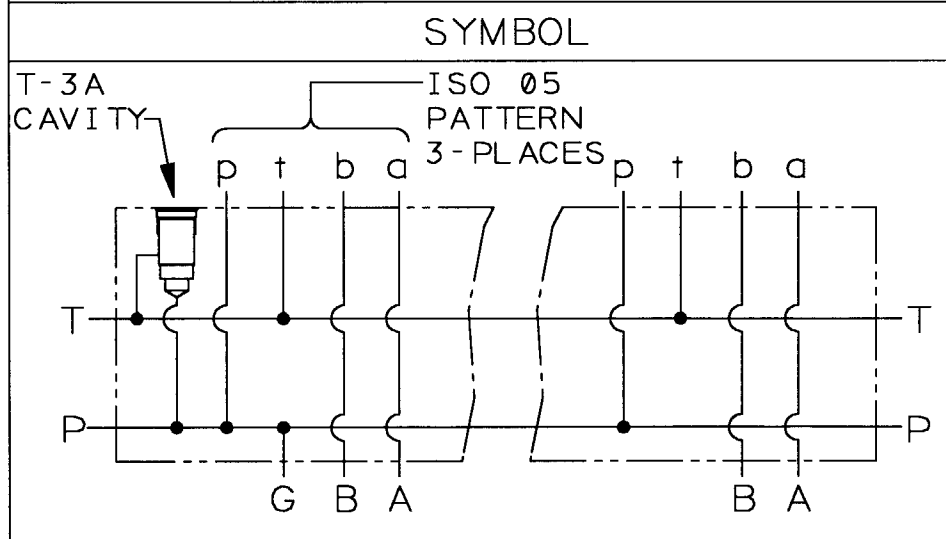

--	--	