



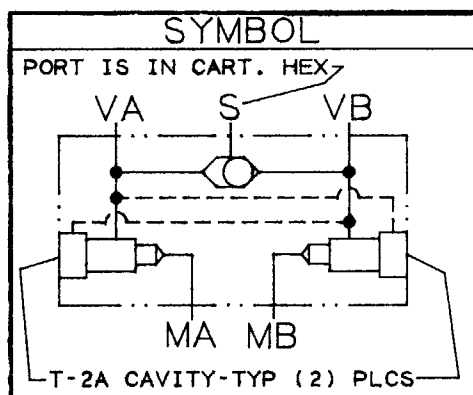




T-2A CAVITY
.719 LS DEPTH
TYP (2) PLACES

SAE-4 PORT "S"
(IN CARTRIDGE
HEX)

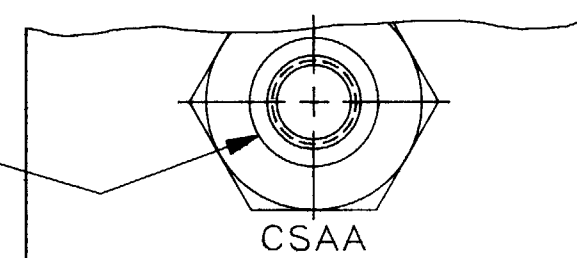

NOTES

- 1) SEALS: BUNA-N
- 2) ALUMINUM BODIES:
3000 PSI MAXIMUM
CONTINUOUS SERVICE
PRESSURE
- 3) FOR OTHER OPTIONS,
SEE OPTION SHEET

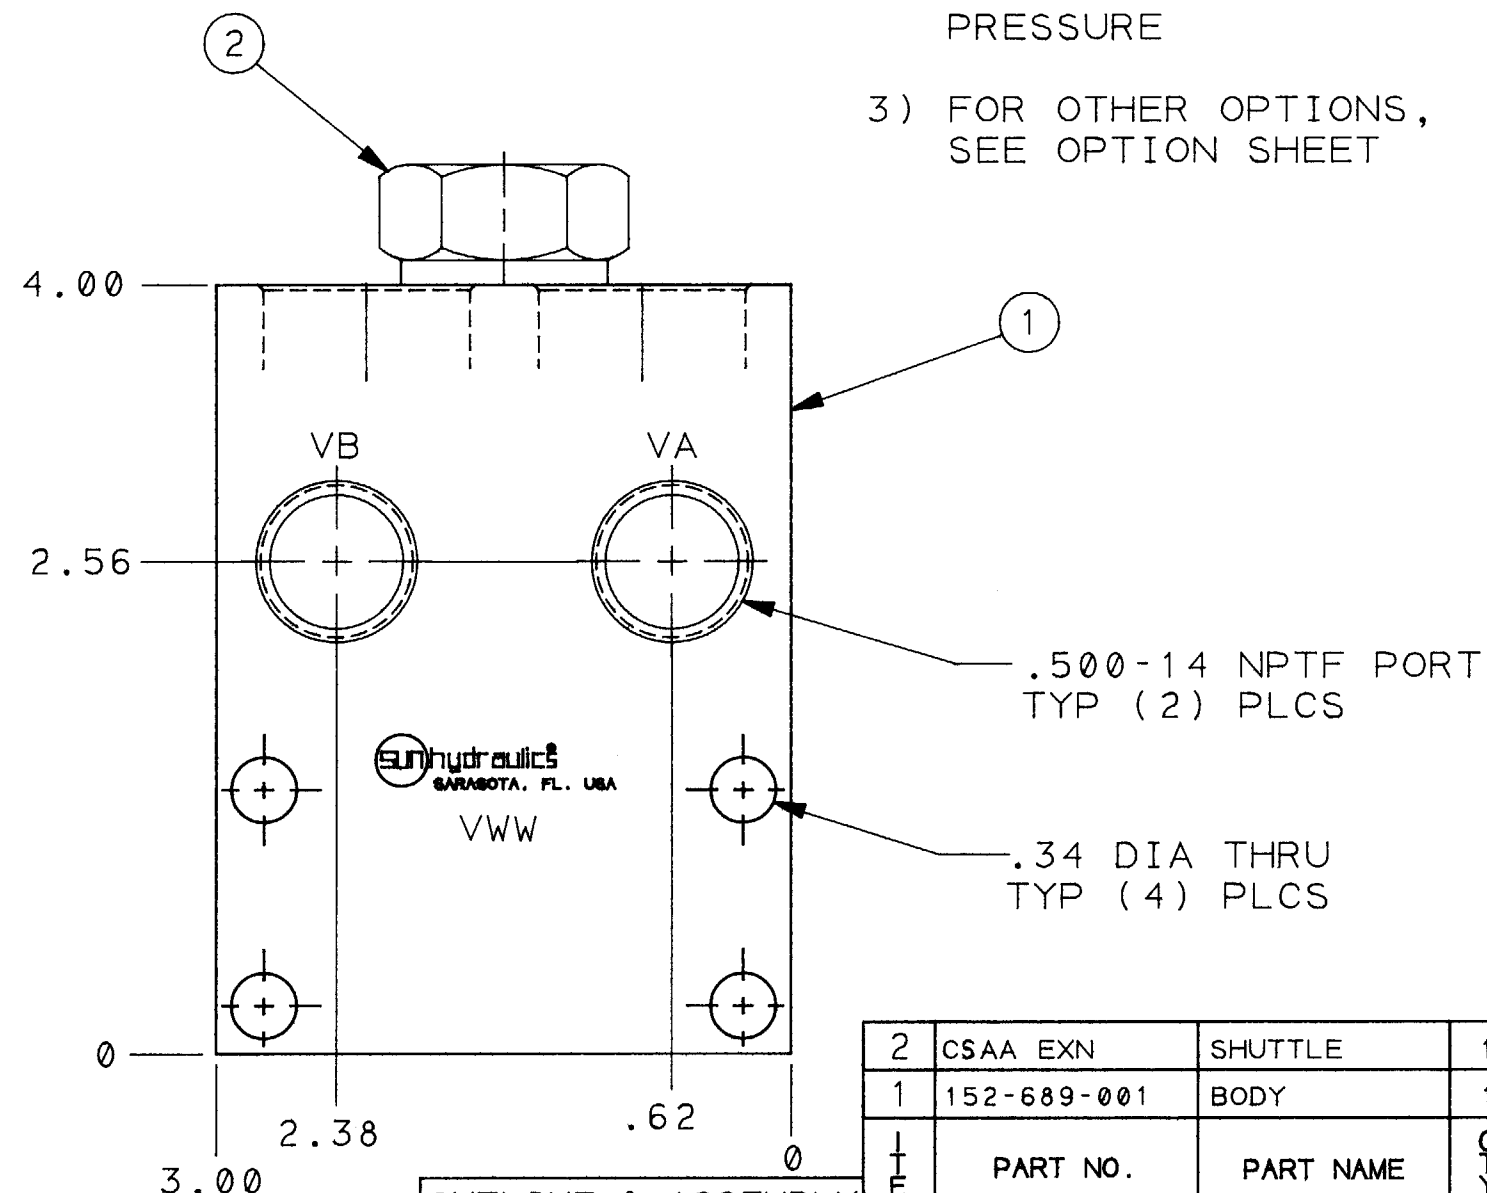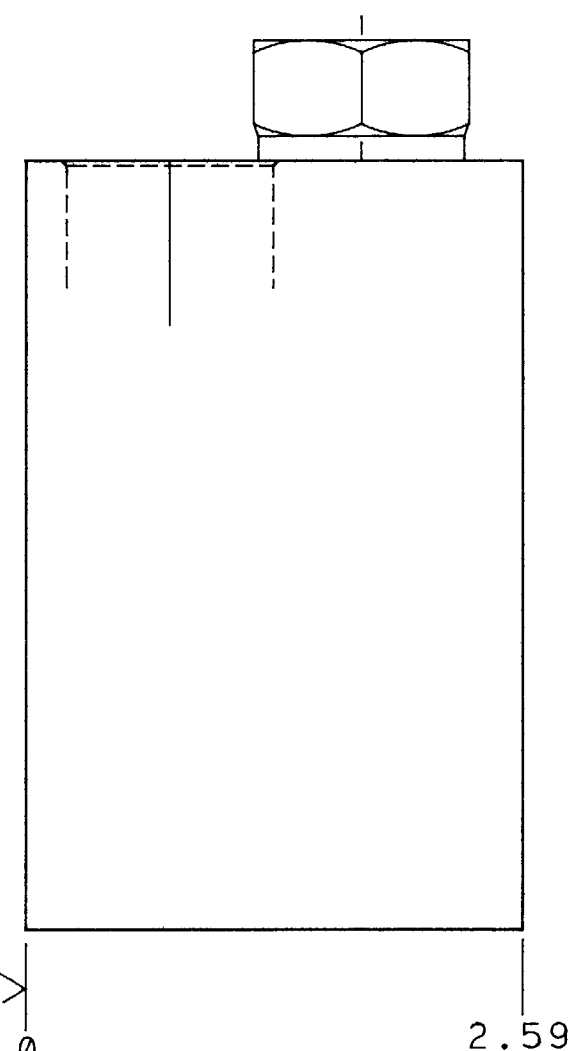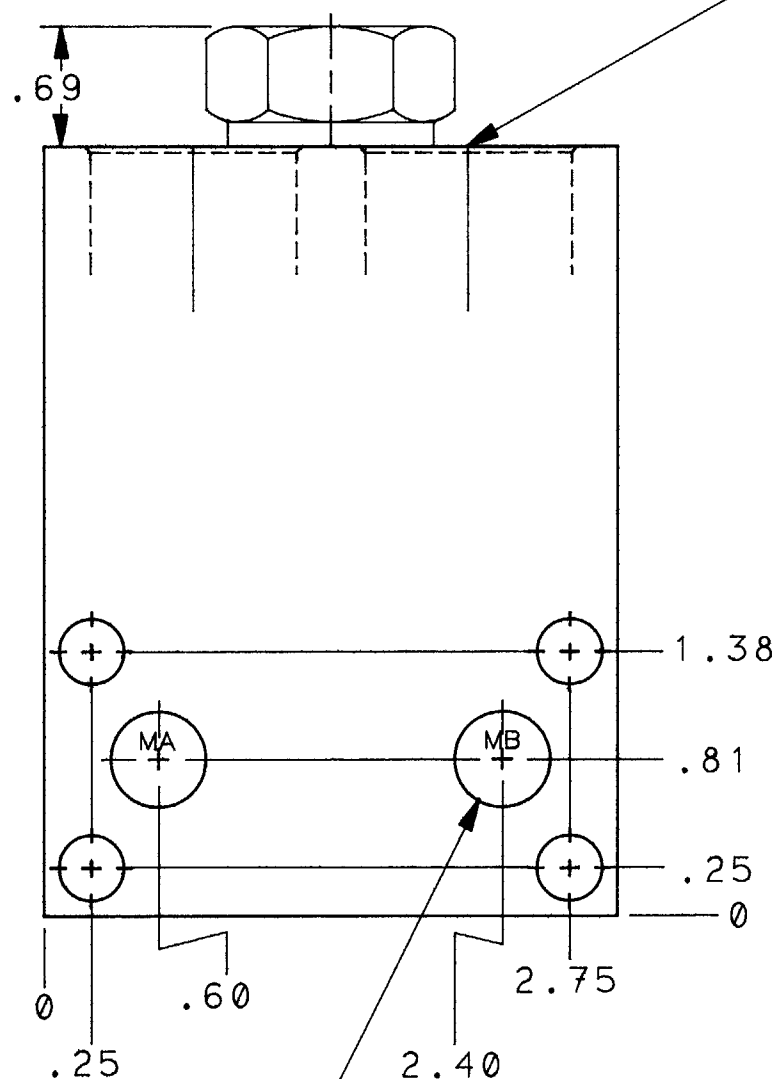

2	CSAA EXN	SHUTTLE	1
1	152-689-001	BODY	1
ITEM	PART NO.	PART NAME	QTY

OUTLINE & ASSEMBLY

--	--	

