

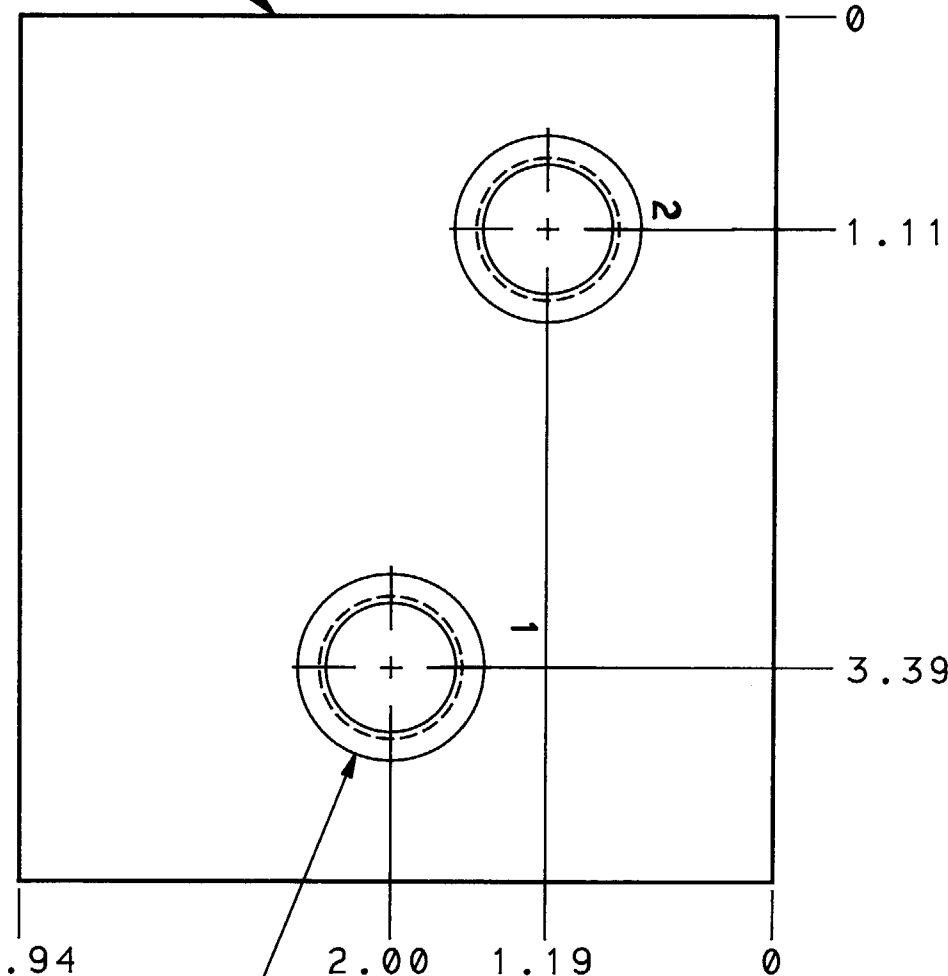
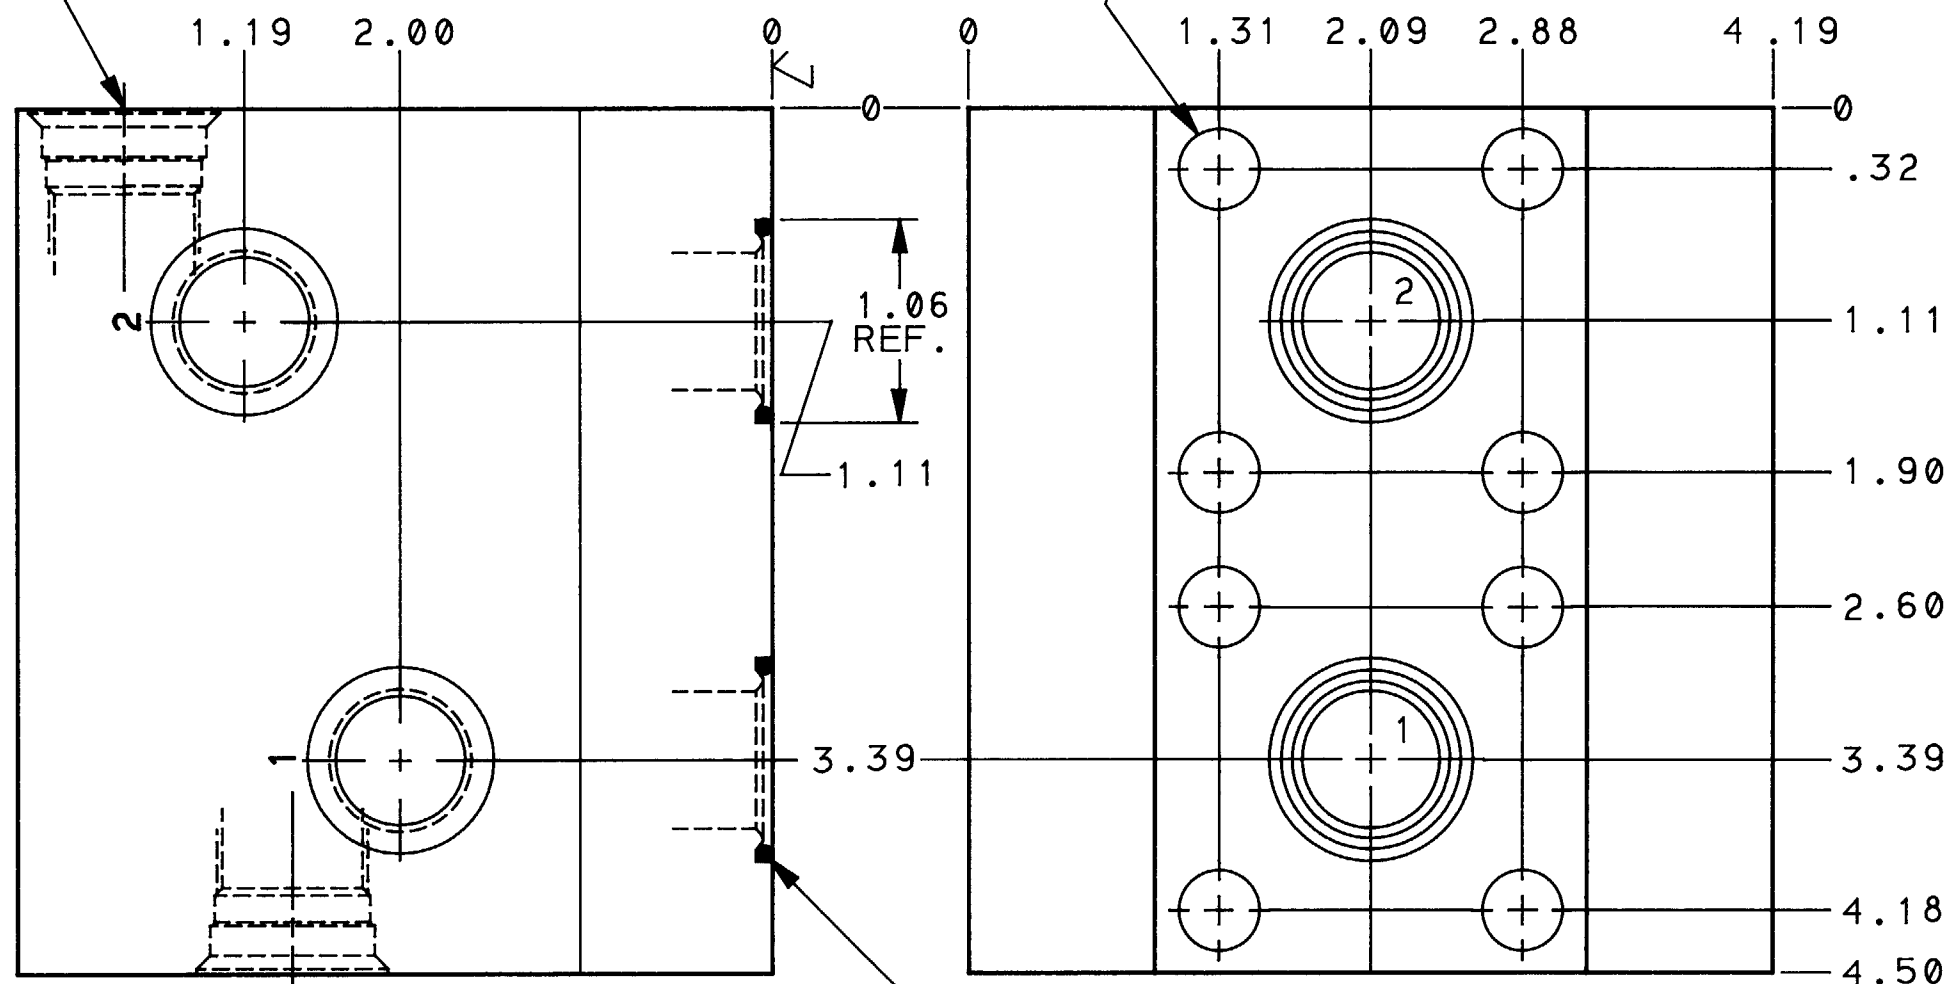


MOUNTING PROVISIONS—
INCH: .41 DIA. THRU
METRIC: .42 DIA. THRU
TYP (8) PLACES

	REVISION	PART NO.	
		VZV	
MODEL NO.	BODY DASH NO.	TH'D TYPE	PORTS 1 & 2
VZV	005	INCH	.750-14 BSPP
VZV/M	011	METRIC	.750-14 BSPP

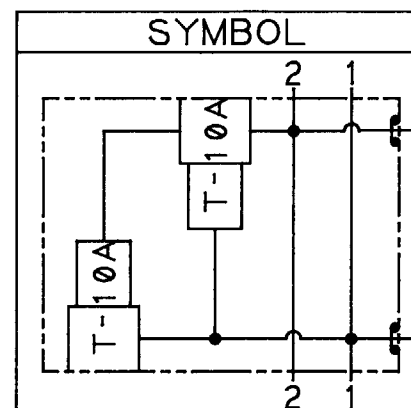

PORTS 1 &
PER CHART

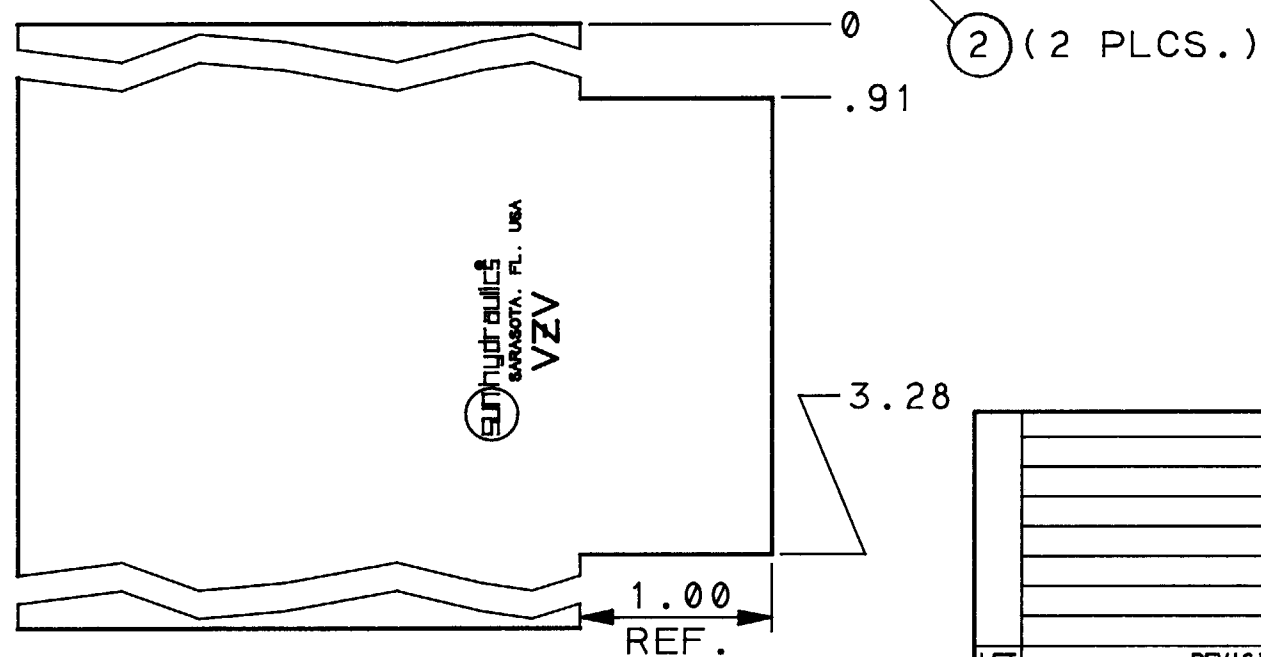

2	500-001-118	"O"RING	2
1	152-422- ^{SEE} CHART	BODY	1
ITEM	PART NO.	PART NAME	QTY

	</
--	--	----