


SYMBOL



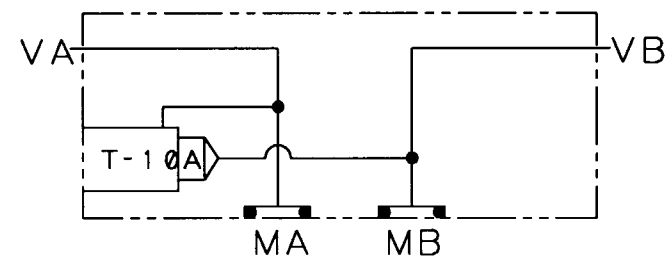


REVISION	PART NO.
A	WBF


NOTES:

- 1) SEALS: BUNA-N.
- 2) FOR OTHER OPTIONS SEE OPTION SHEET.

T-10A CAVITY
.12 L.S. DEPTH

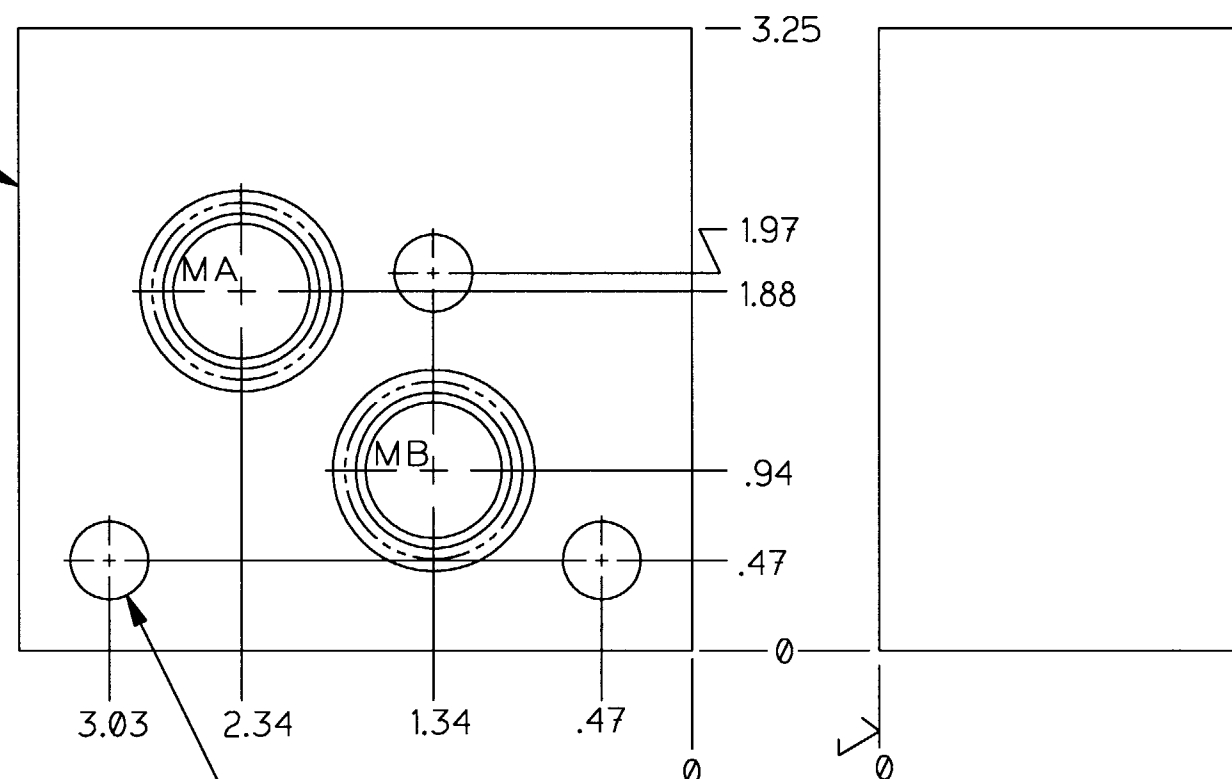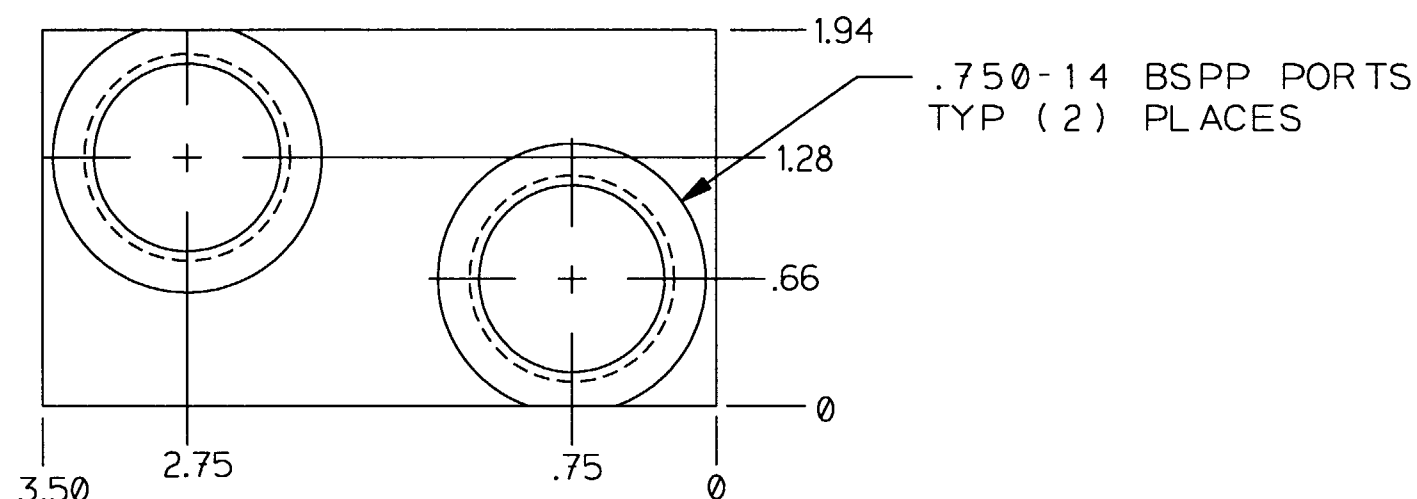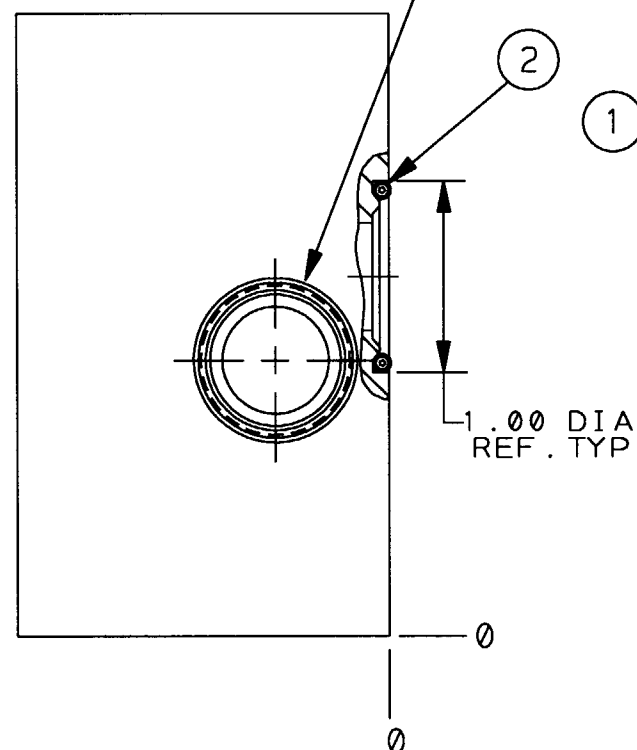

.42 DIA THRU MOUNTING
HOLES TYP (3) PLACES.

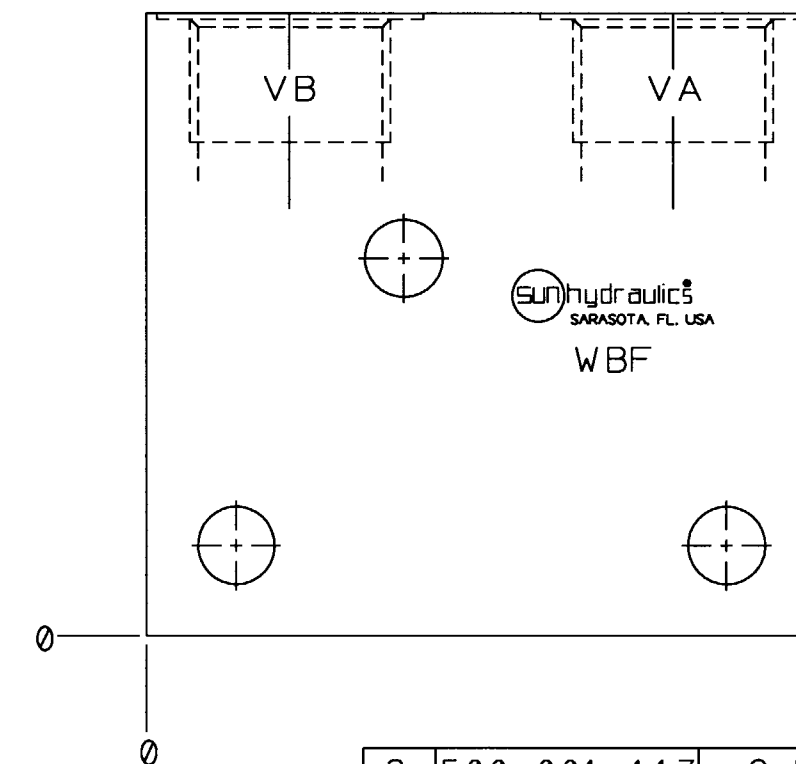

2	500-001-117	O RING	2
1	152-877-003	BODY	1
ITEM	PART NO.	PART NAME	QTY

OUTLINE & ASSEM.

--	--	