


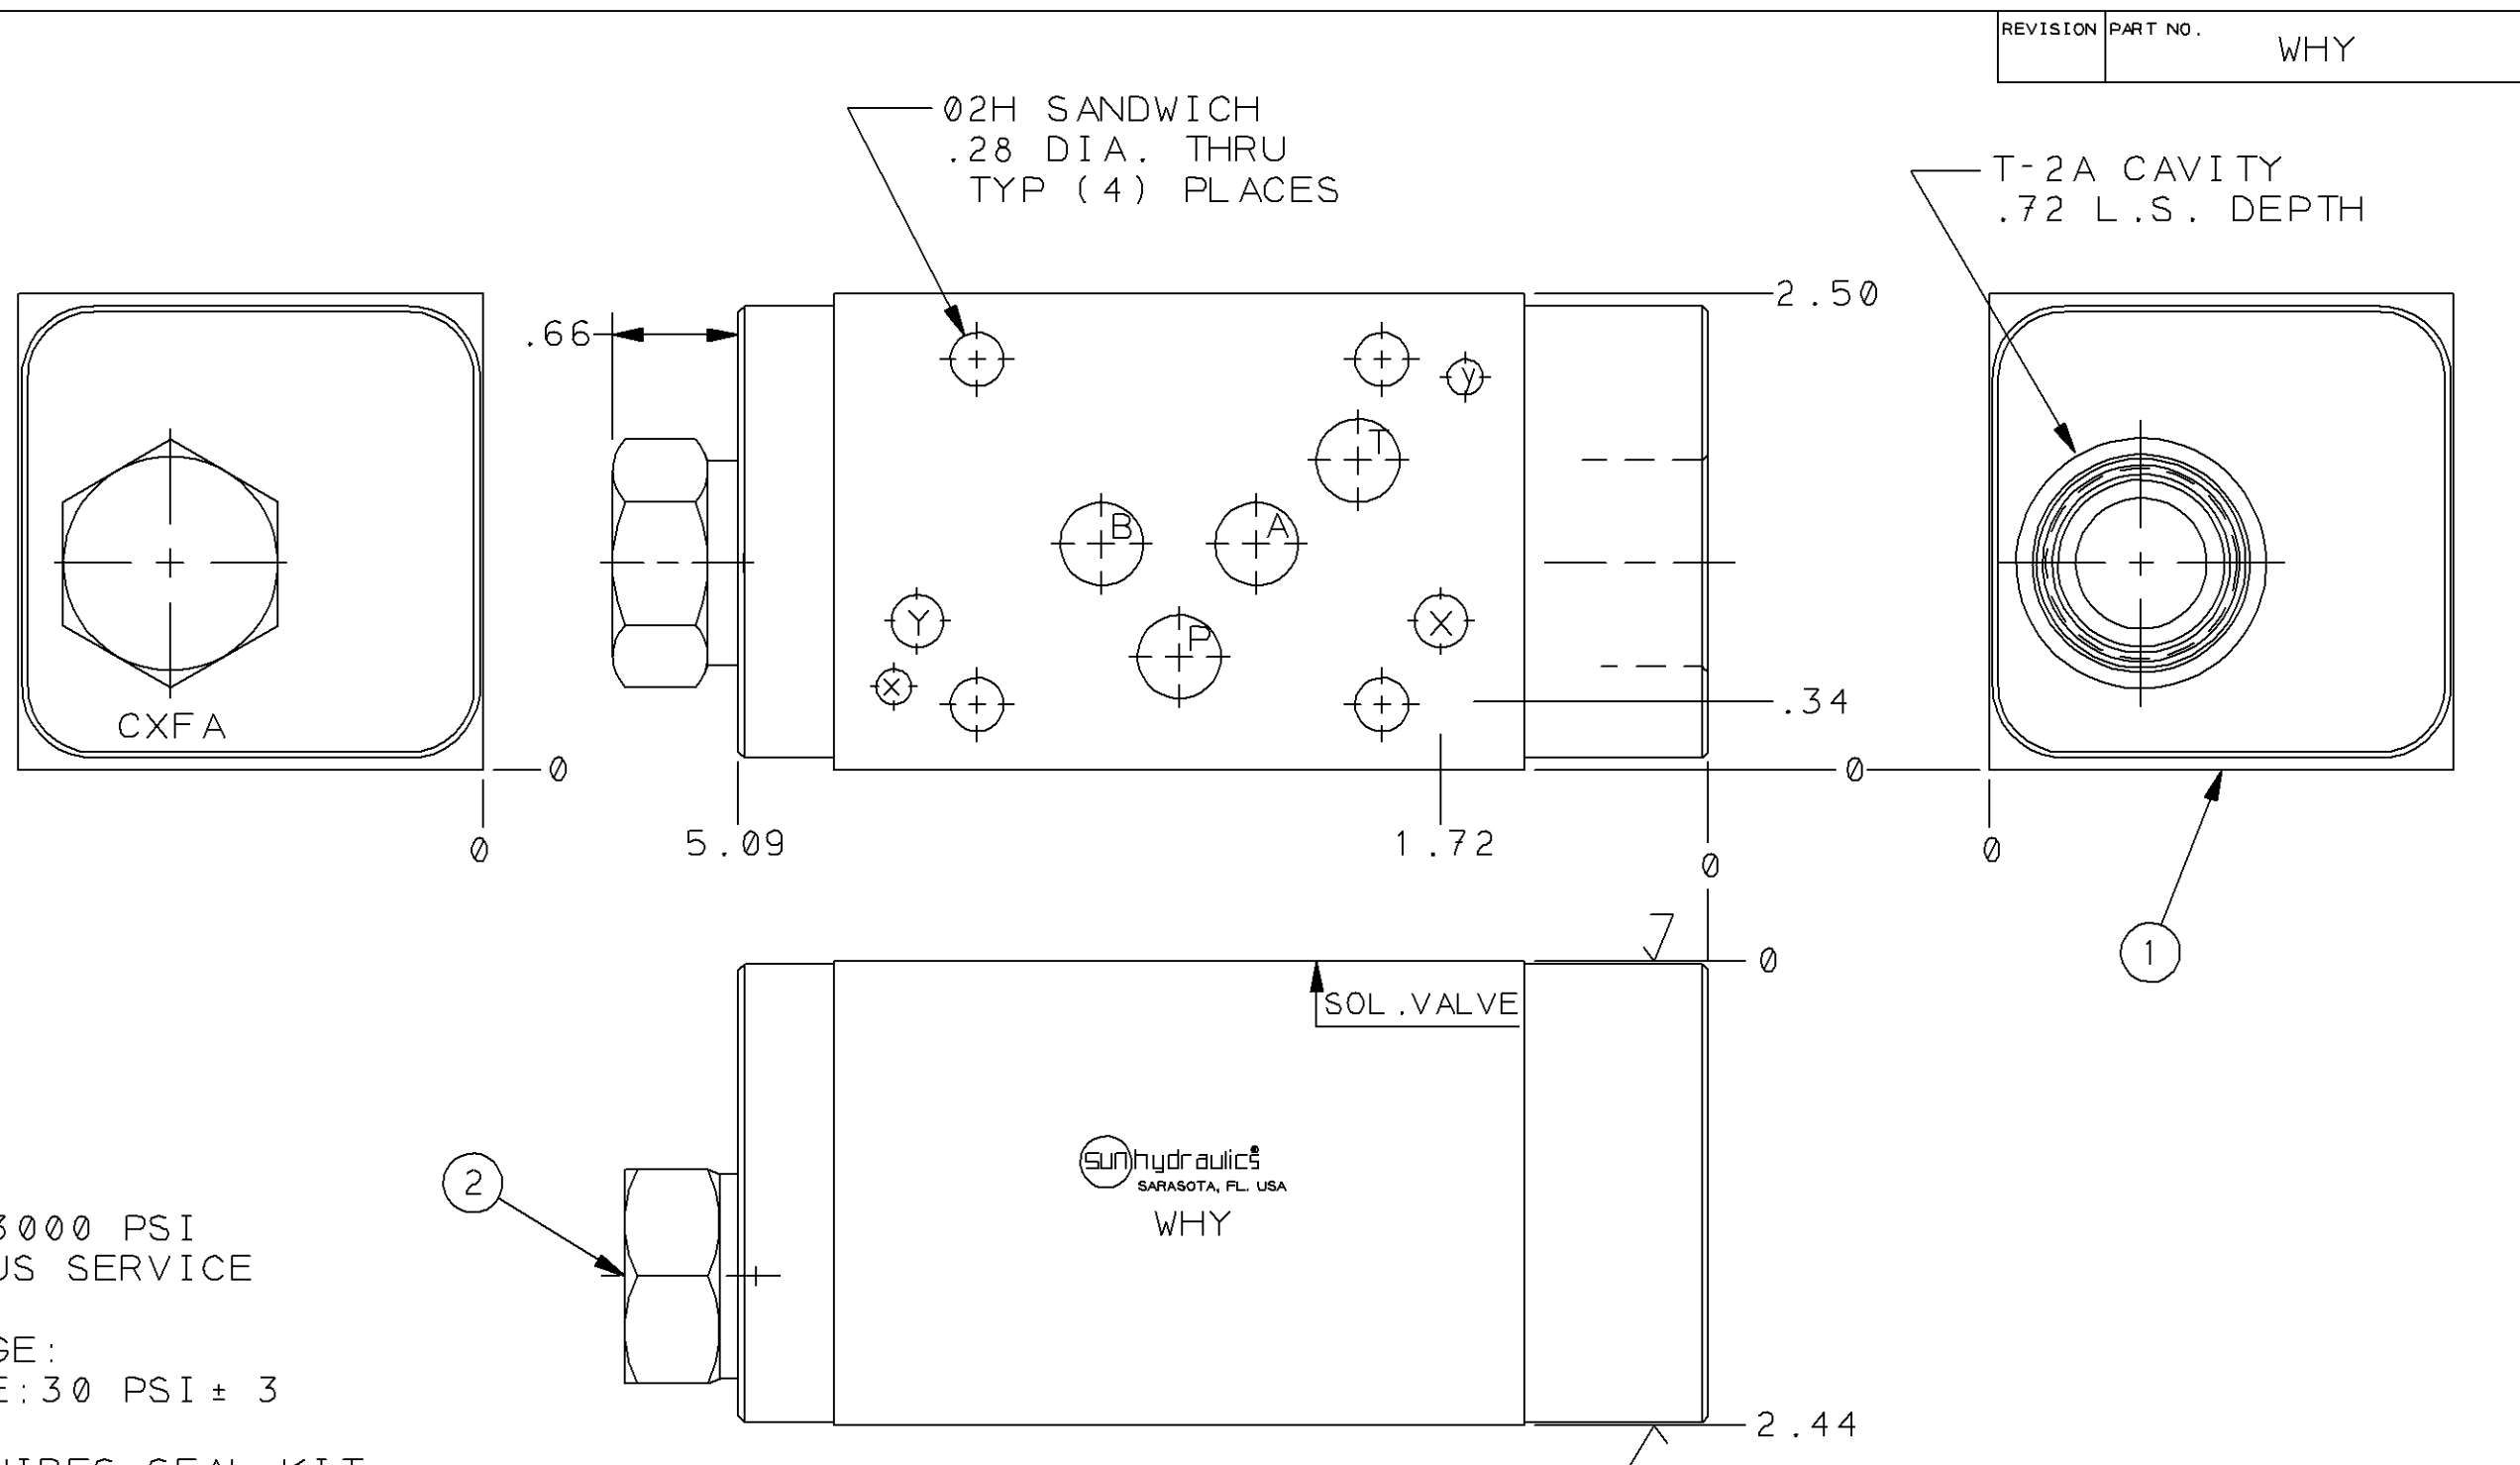

- L CART. TO BE INSTALLED IN
T-2A CAV. SEAL TYPE IN FRDA
DETERMINES ITEM 2 SEAL TYPE

--	--	

