


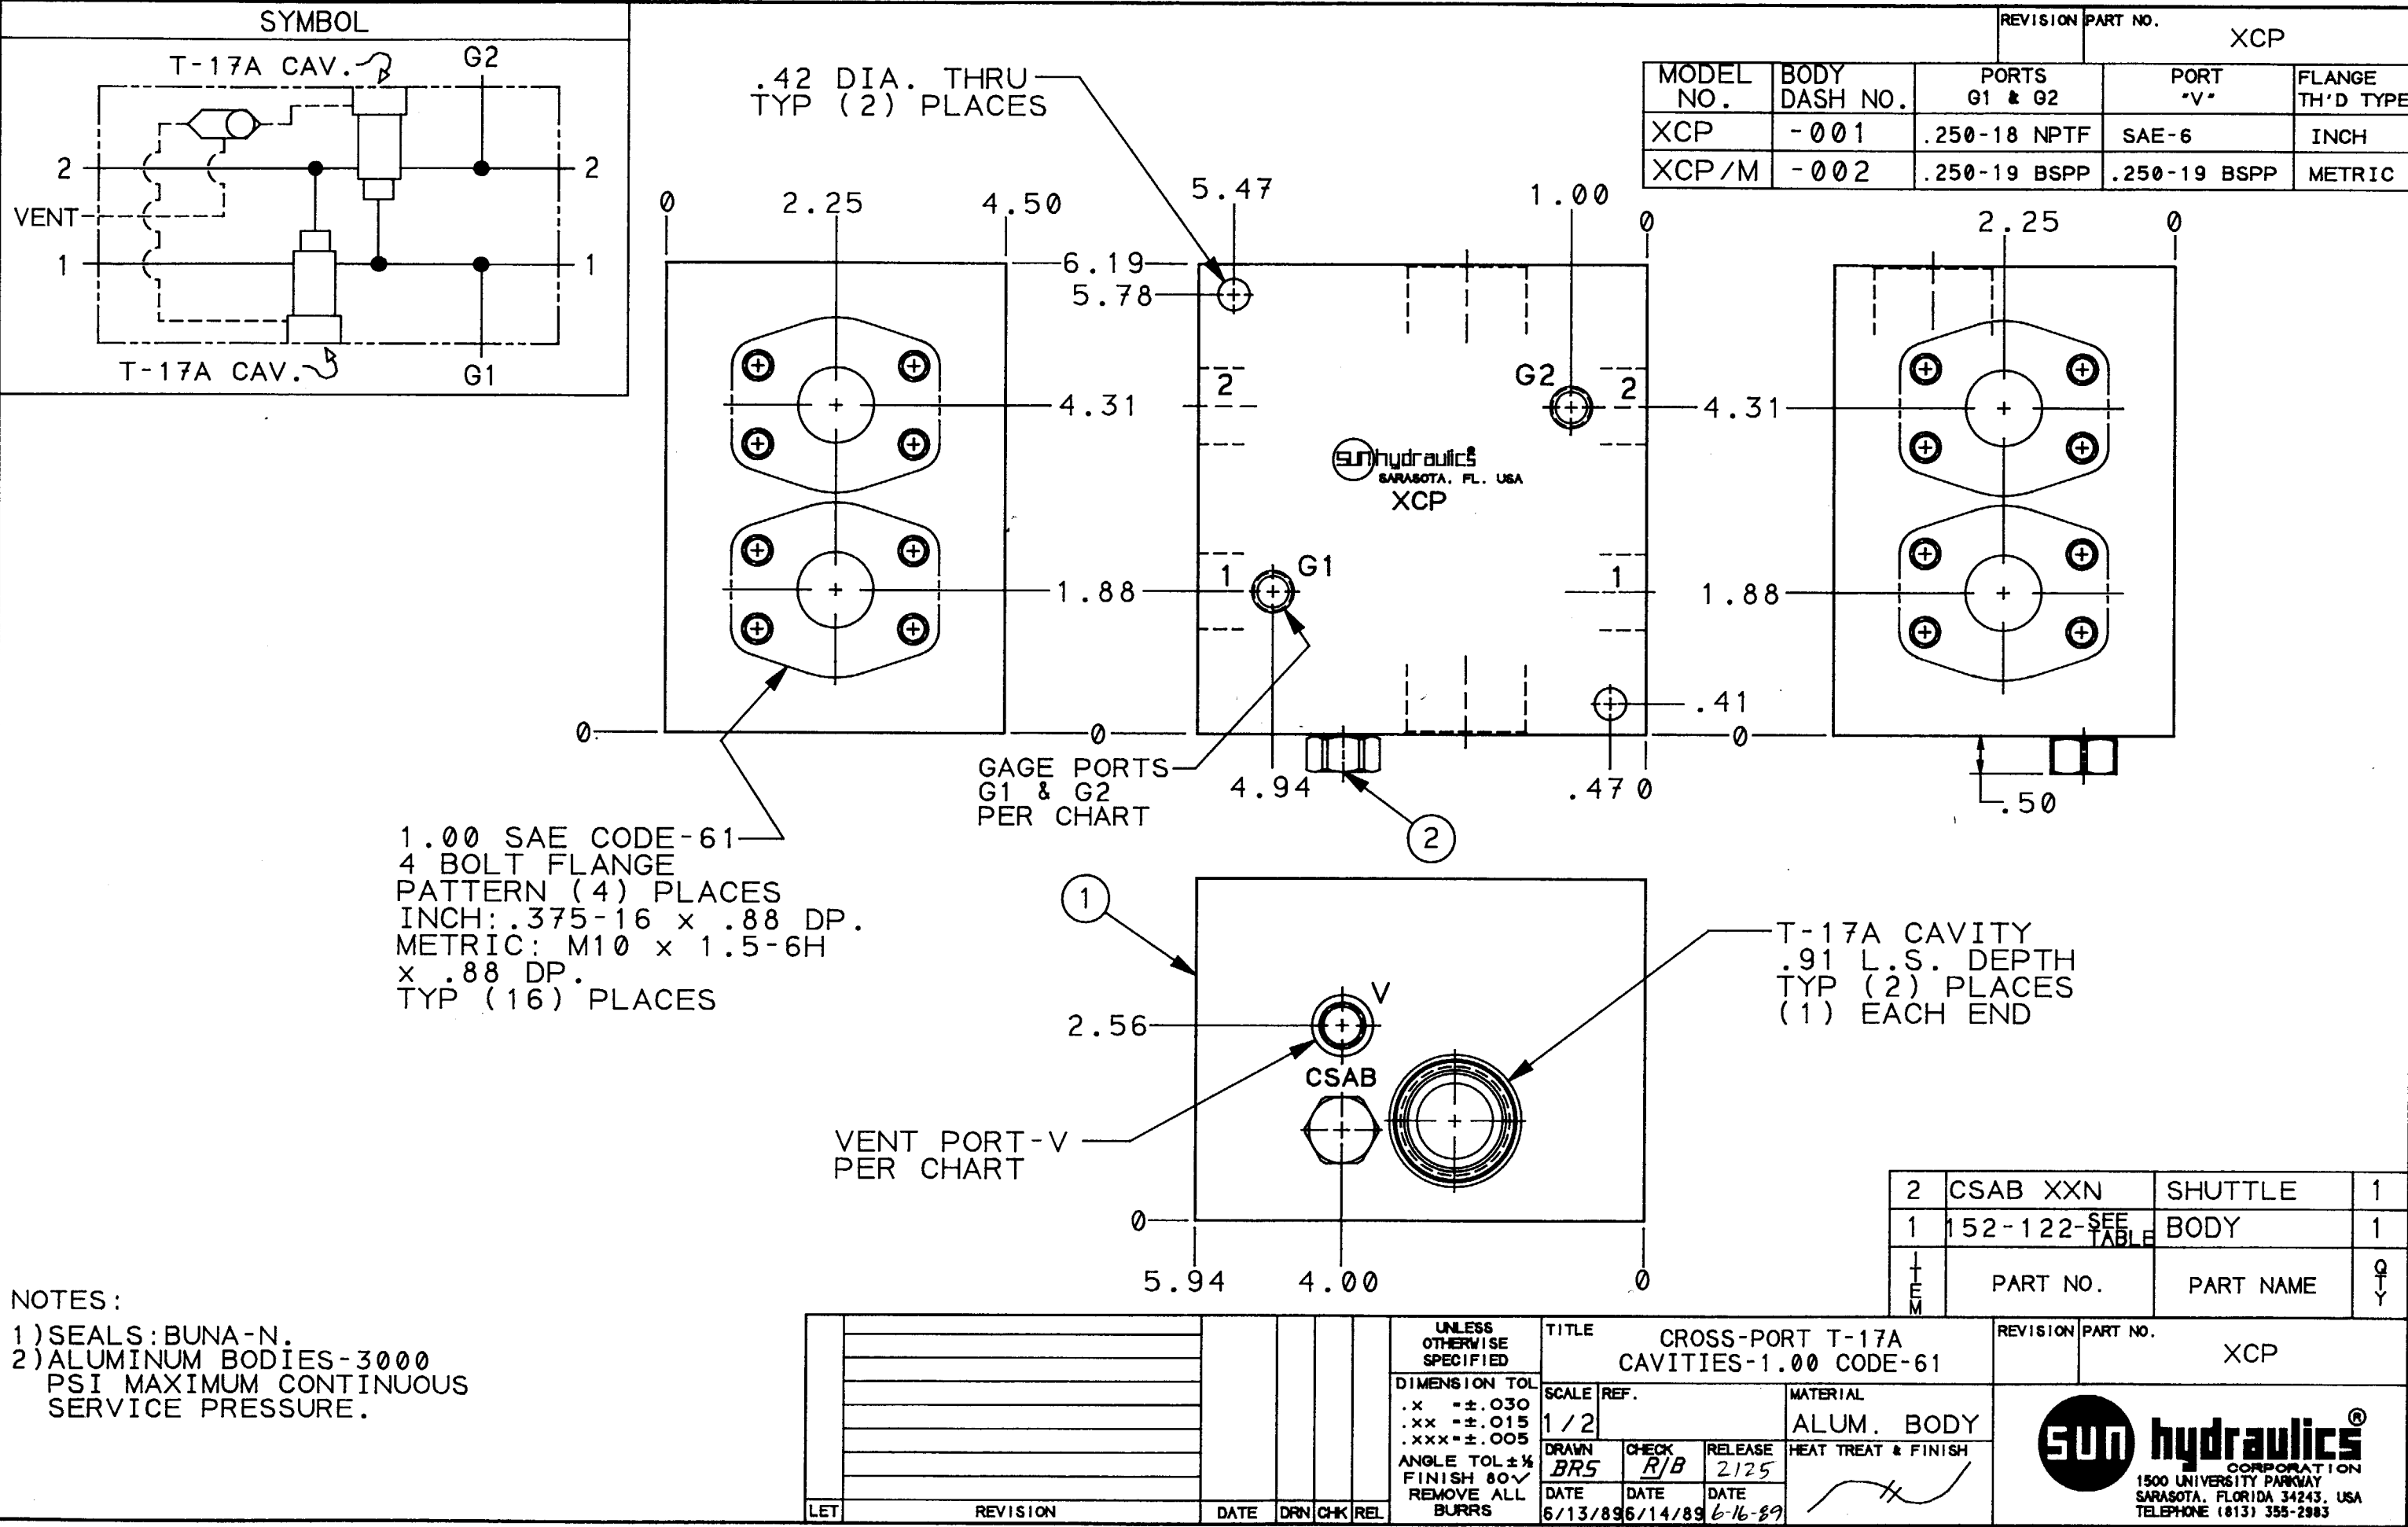

1.00 SAE CODE-61
4 BOLT FLANGE
PATTERN (4) PLACES
INCH: .375-16 x .88 DP.
METRIC: M10 x 1.5-6H
x .88 DP.
TYP (16) PLACES

NOTES:
1) SEALS: BUNA-N.
2) ALUMINUM BODIES-3000
PSI MAXIMUM CONTINUOUS
SERVICE PRESSURE.

	</
--	--	----