


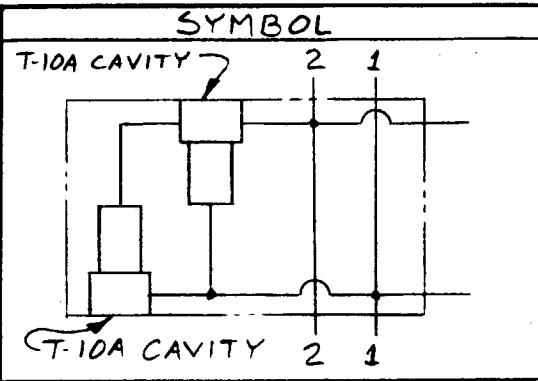


REVISION B	PART NO. X X T
---------------	-------------------

T-10A CAVITY
.375 L.S. DEPTH
(1) PLACE EACH END


SAE-12 PORT
TYP. (4) PLACES

.42 DIA. THRU
MT'G. HOLE
TYP. (6) PLACES

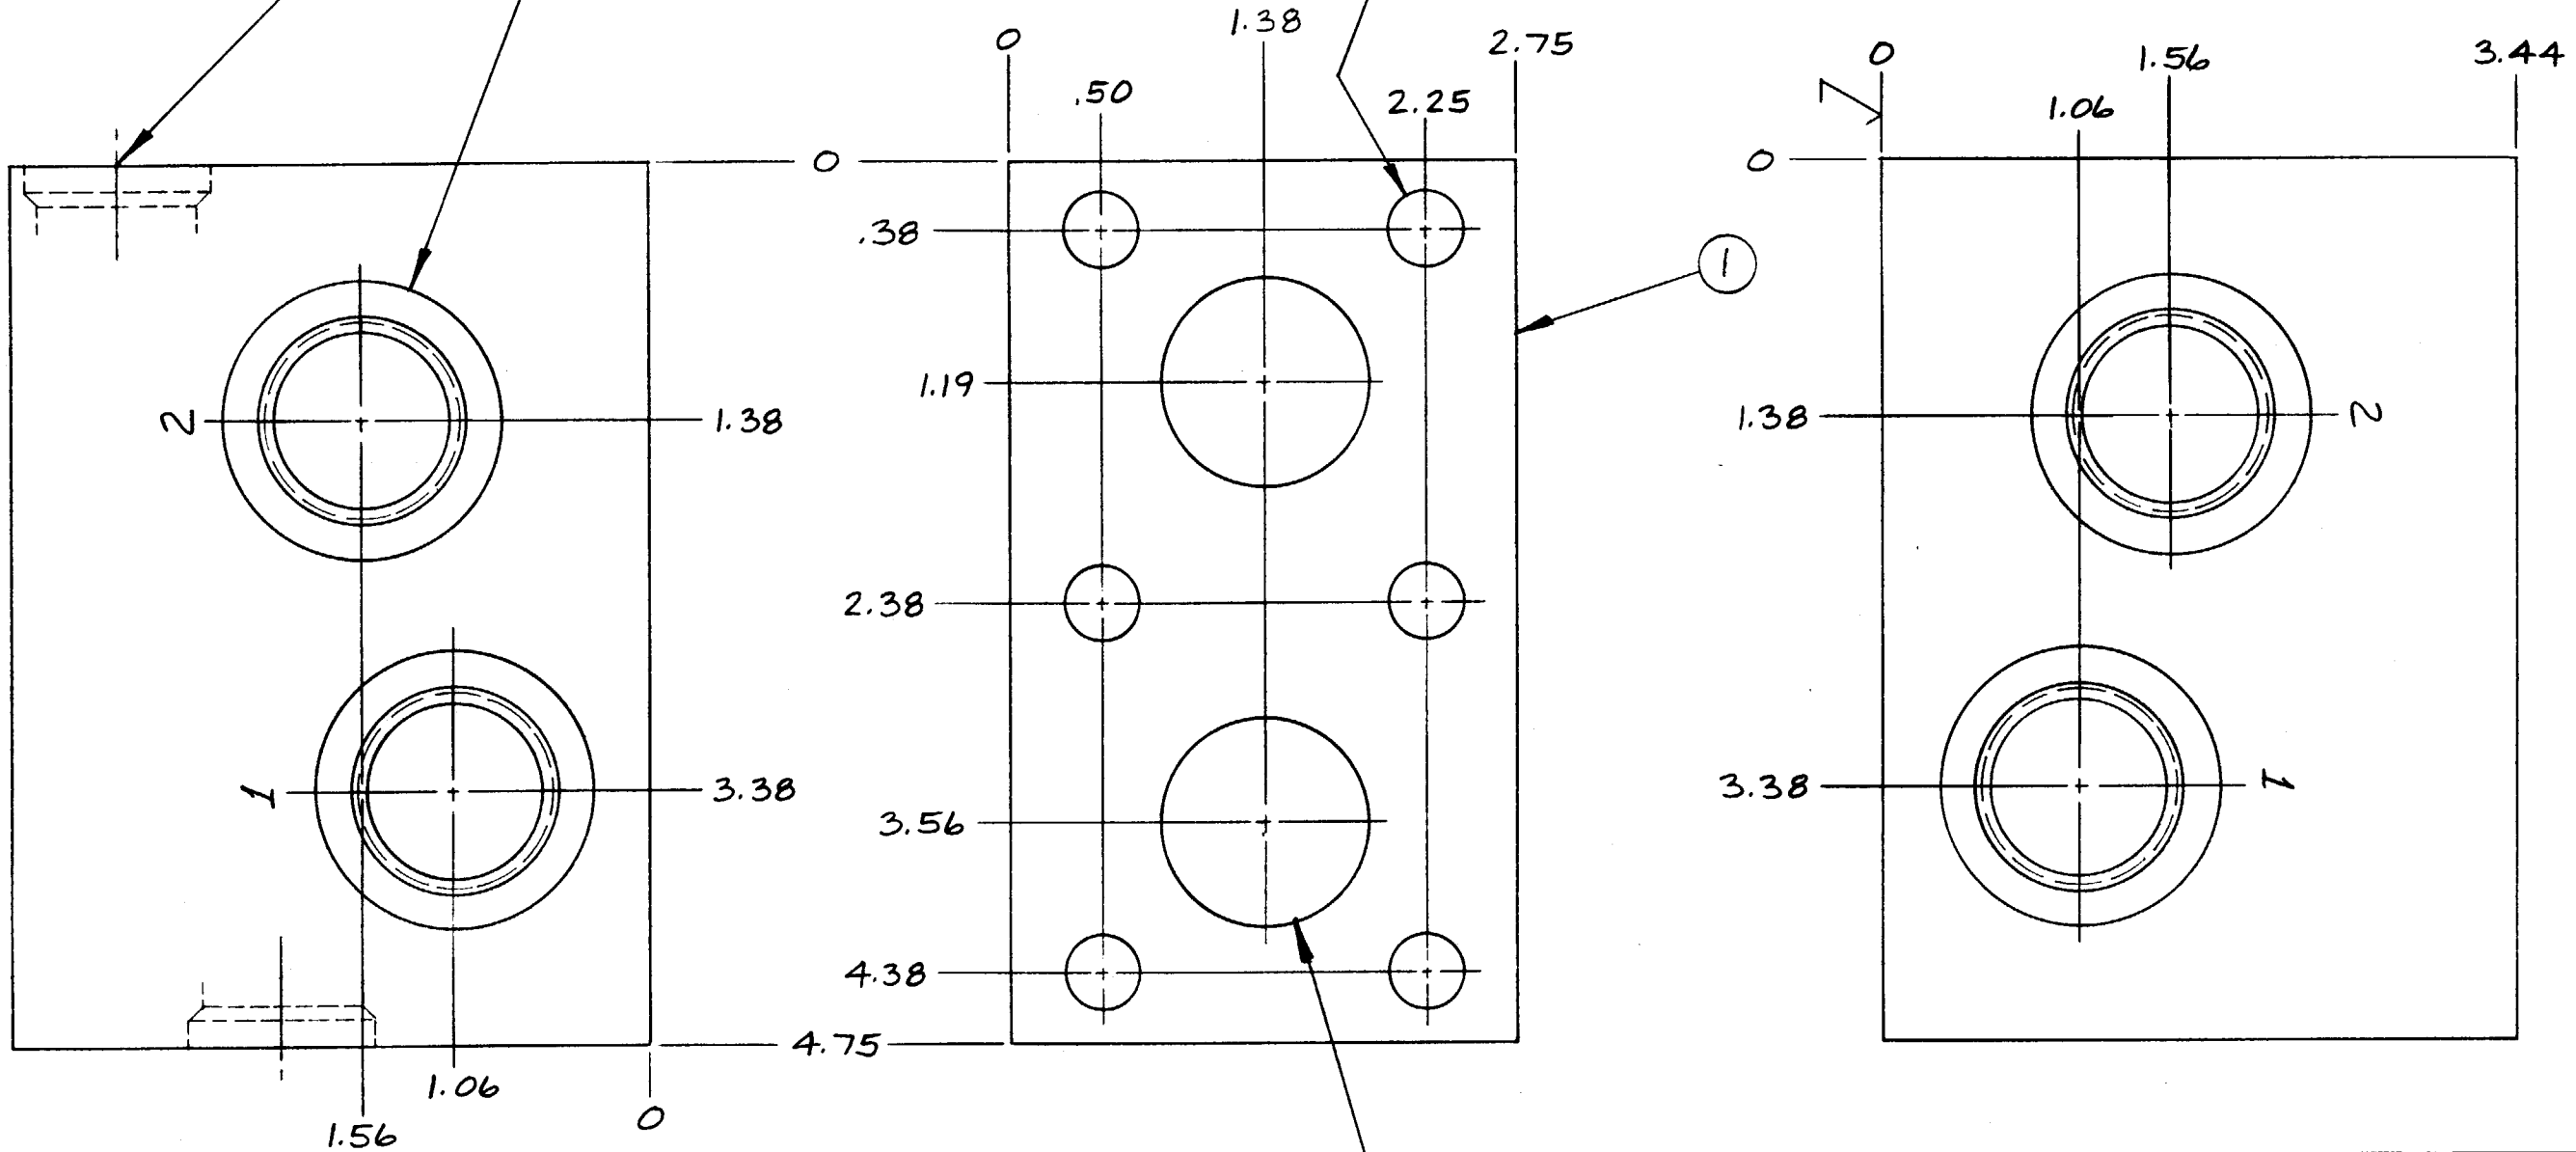

1.125 DIA. -
TYP. (2) PLACES

1	151-595-003	BODY	1
ITEM	PART NO.	PART NAME	QTY

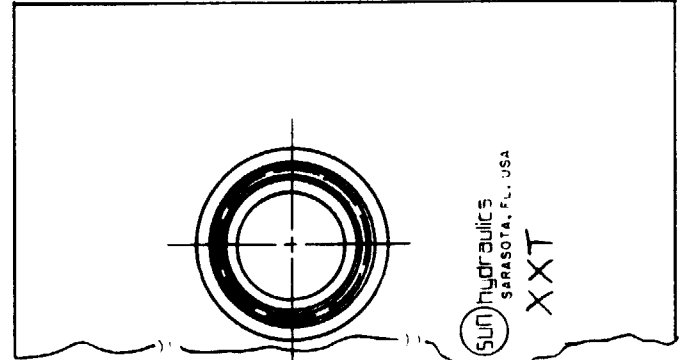

--	--	