

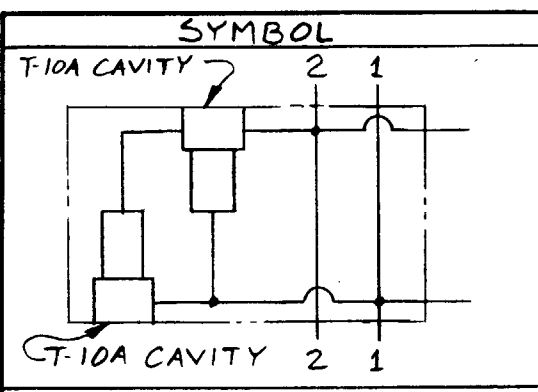


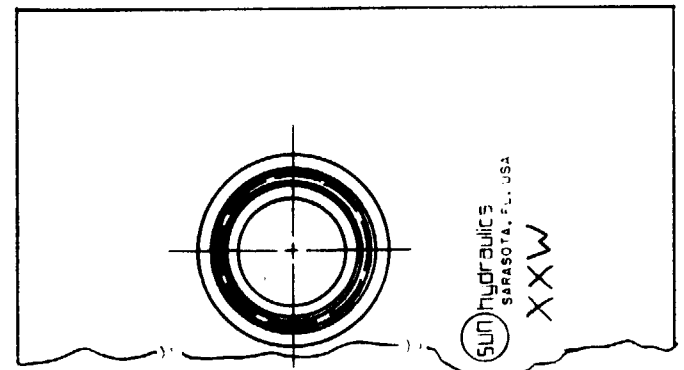

T-10A CAVITY
.375 L.S. DEPTH
(1) PLACE EACH END

.750-14 BSPP PORT
TYP. (4) PLACES

.42 DIA. THRU
MT'G. HOLE
TYP. (6) PLACES

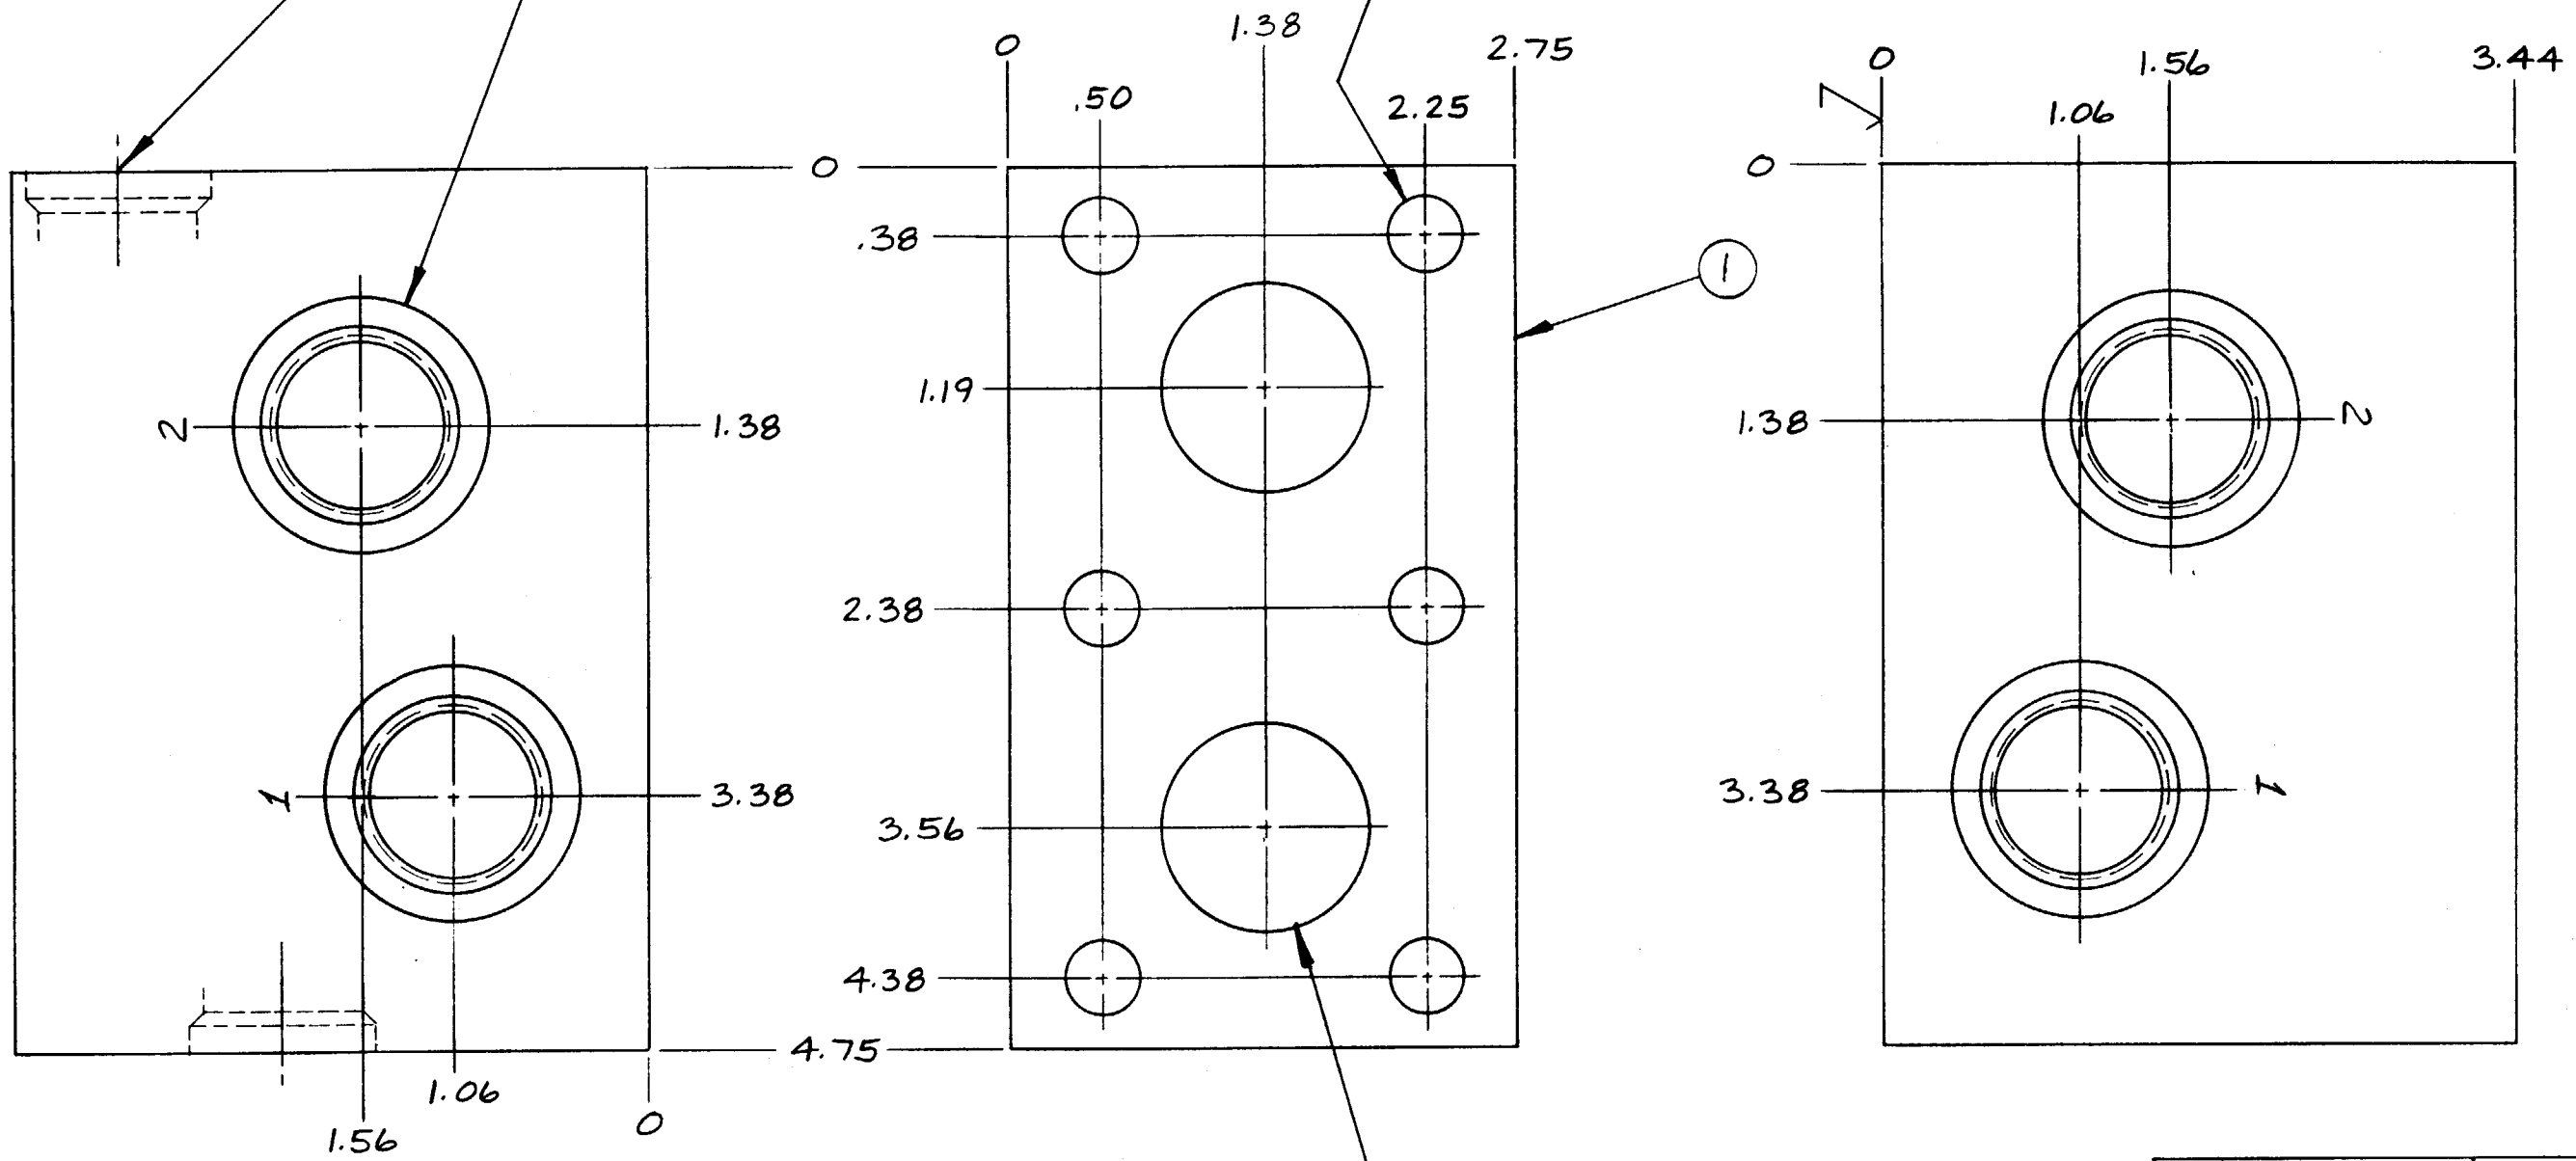

1	151-595-005	BODY	1
ITEM	PART NO.	PART NAME	QTY

--	--	