



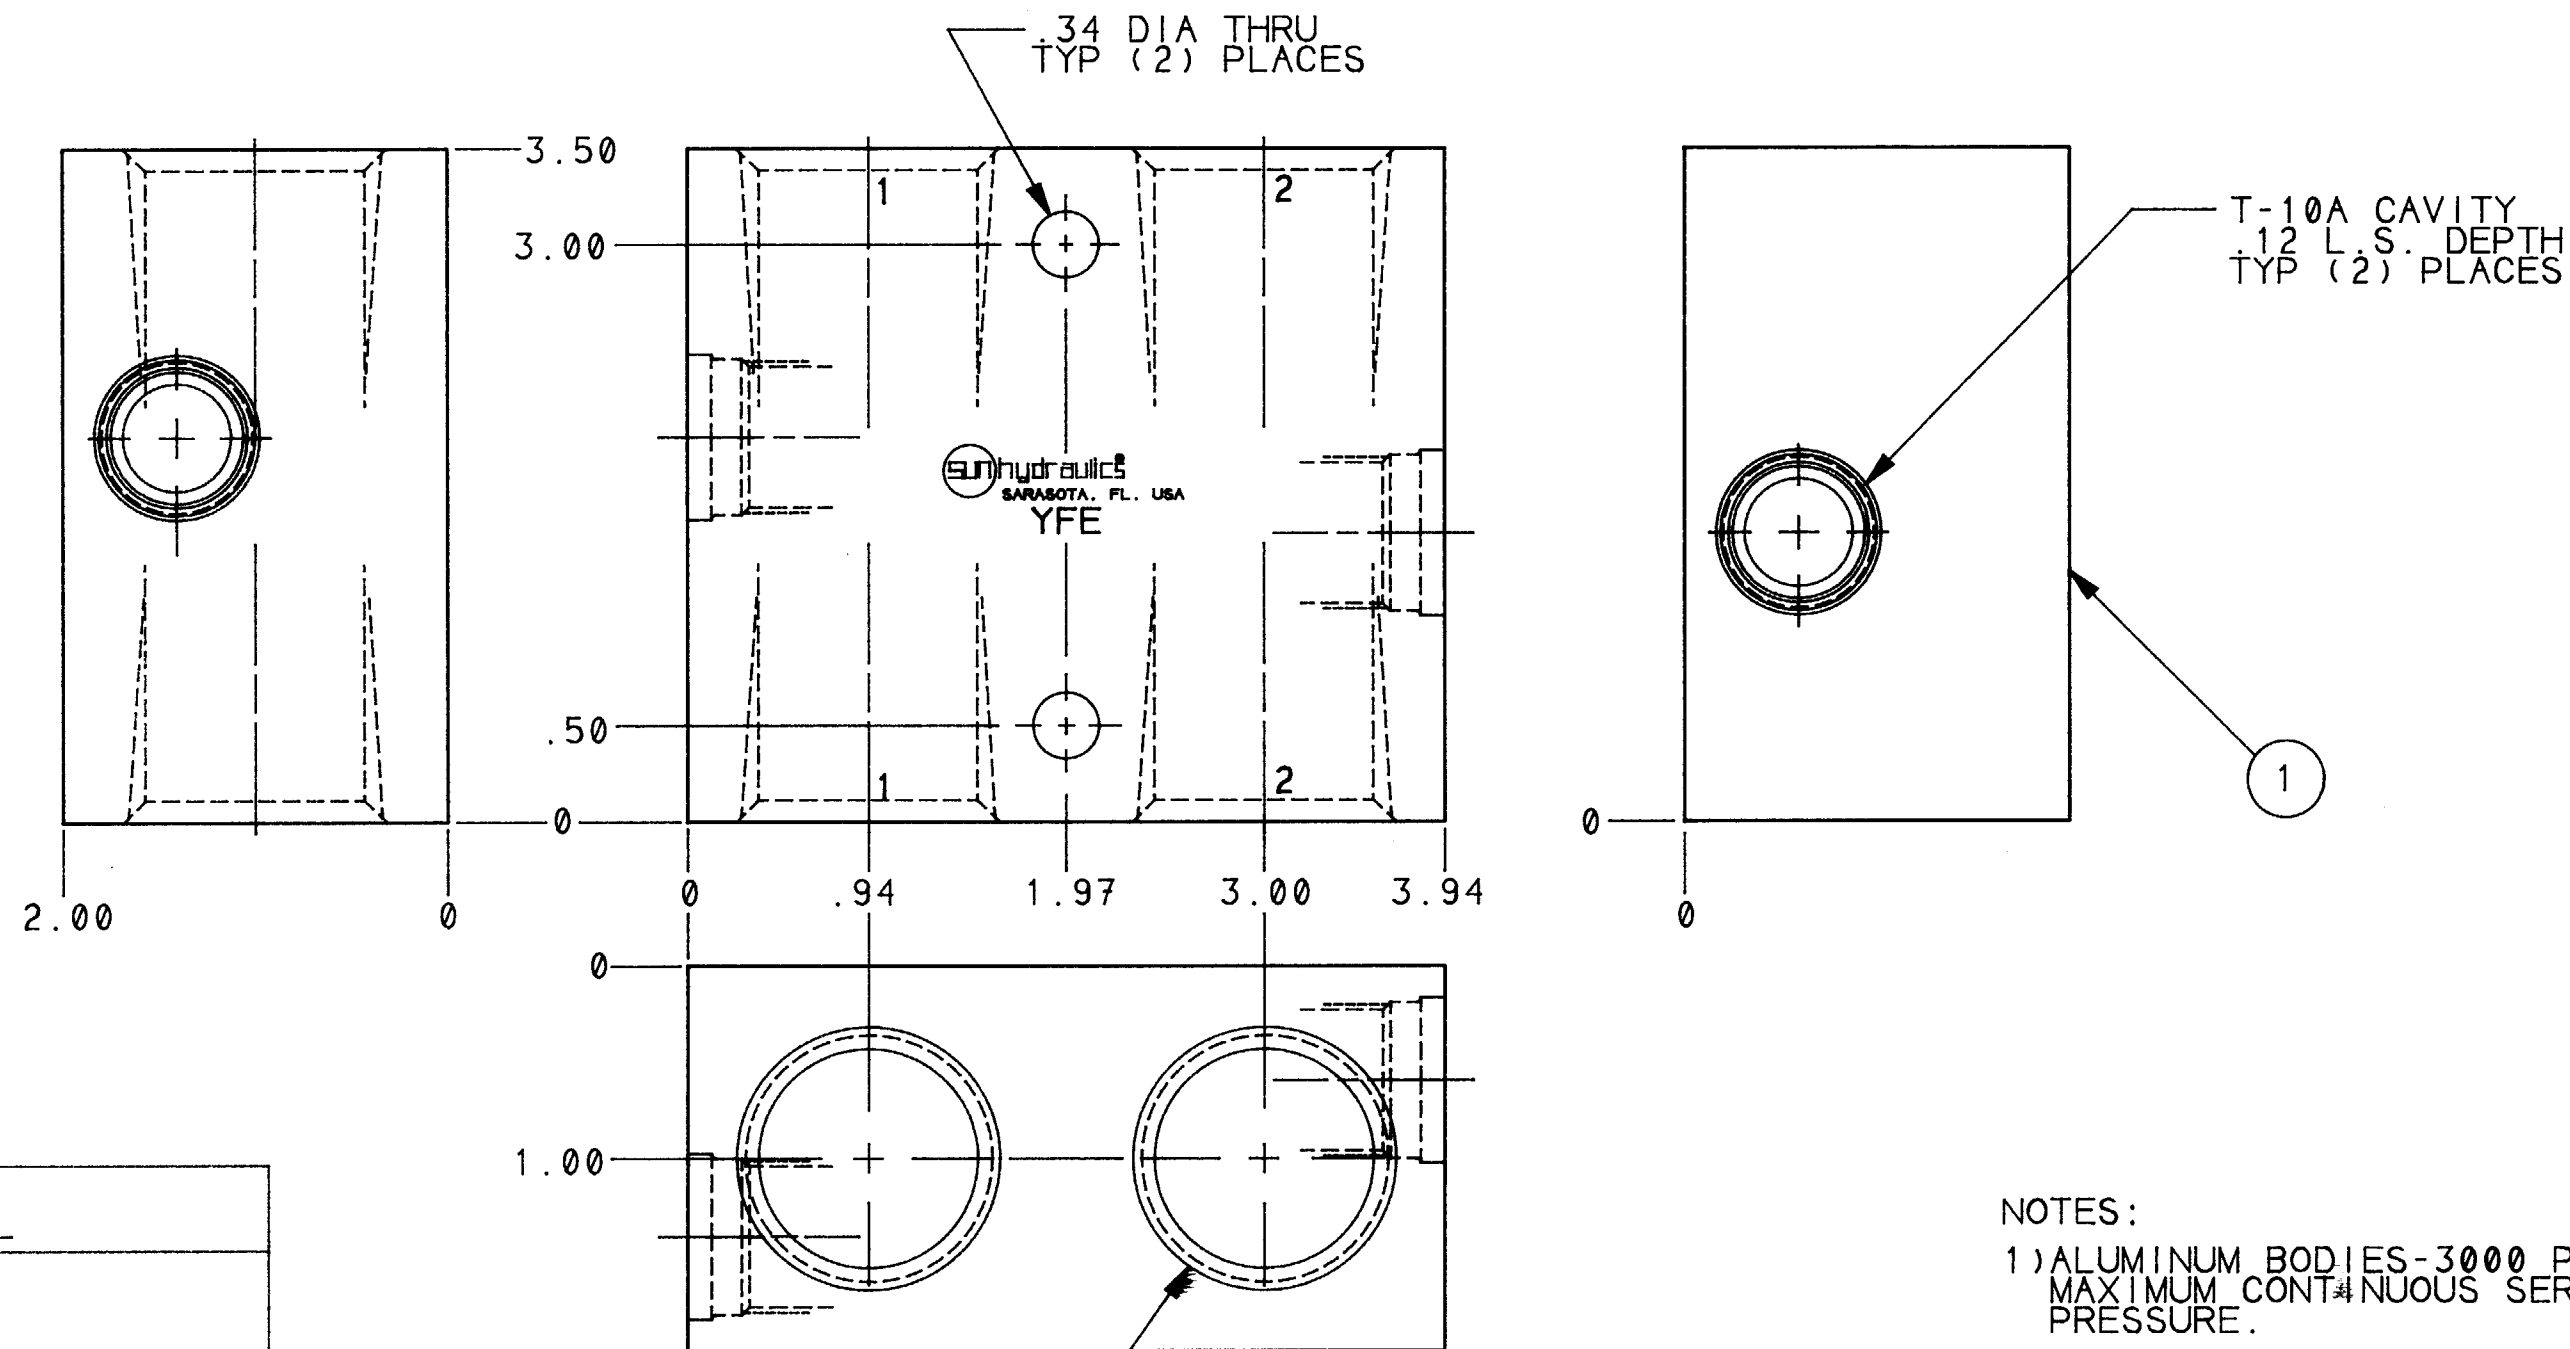

NOTES:
1) ALUMINUM BODIES-3000 PSI
MAXIMUM CONTINUOUS SERVICE
PRESSURE.

SYMBOL

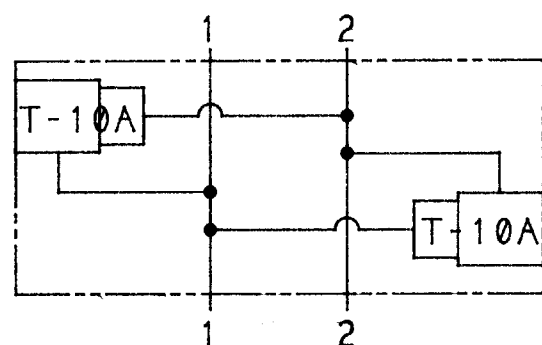

1.00-11.5 NPTF PORT
TYP (4) PLACES

	</
--	--	----

