




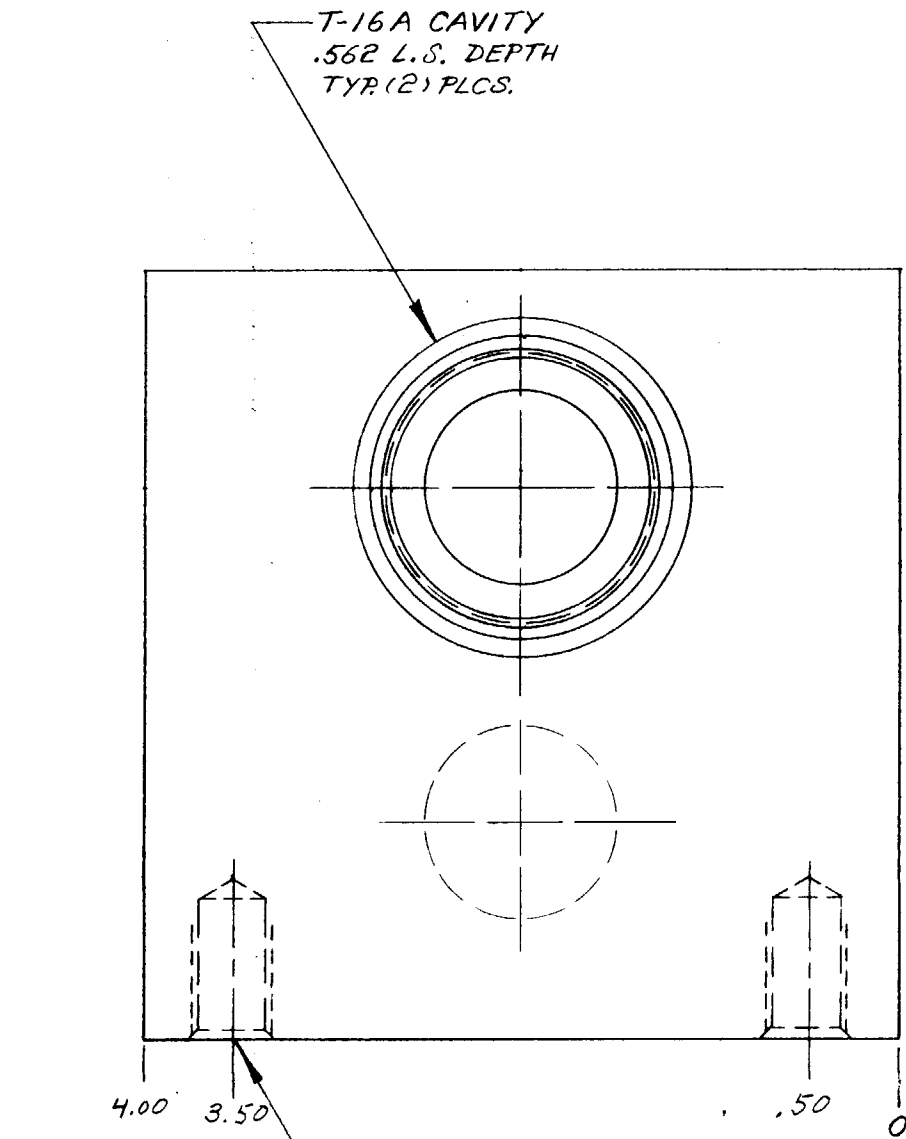

MTG. PROVISIONS
.375-16 X.62 FULL THD.
TYP.(2) PLCS.

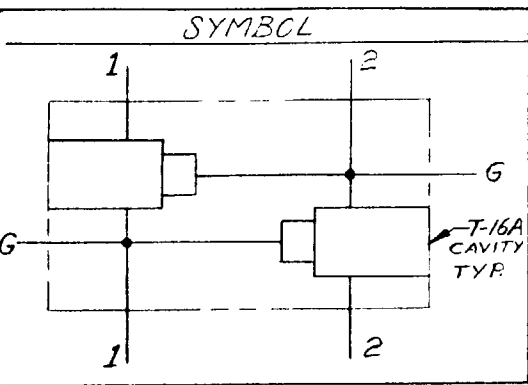

--	--	

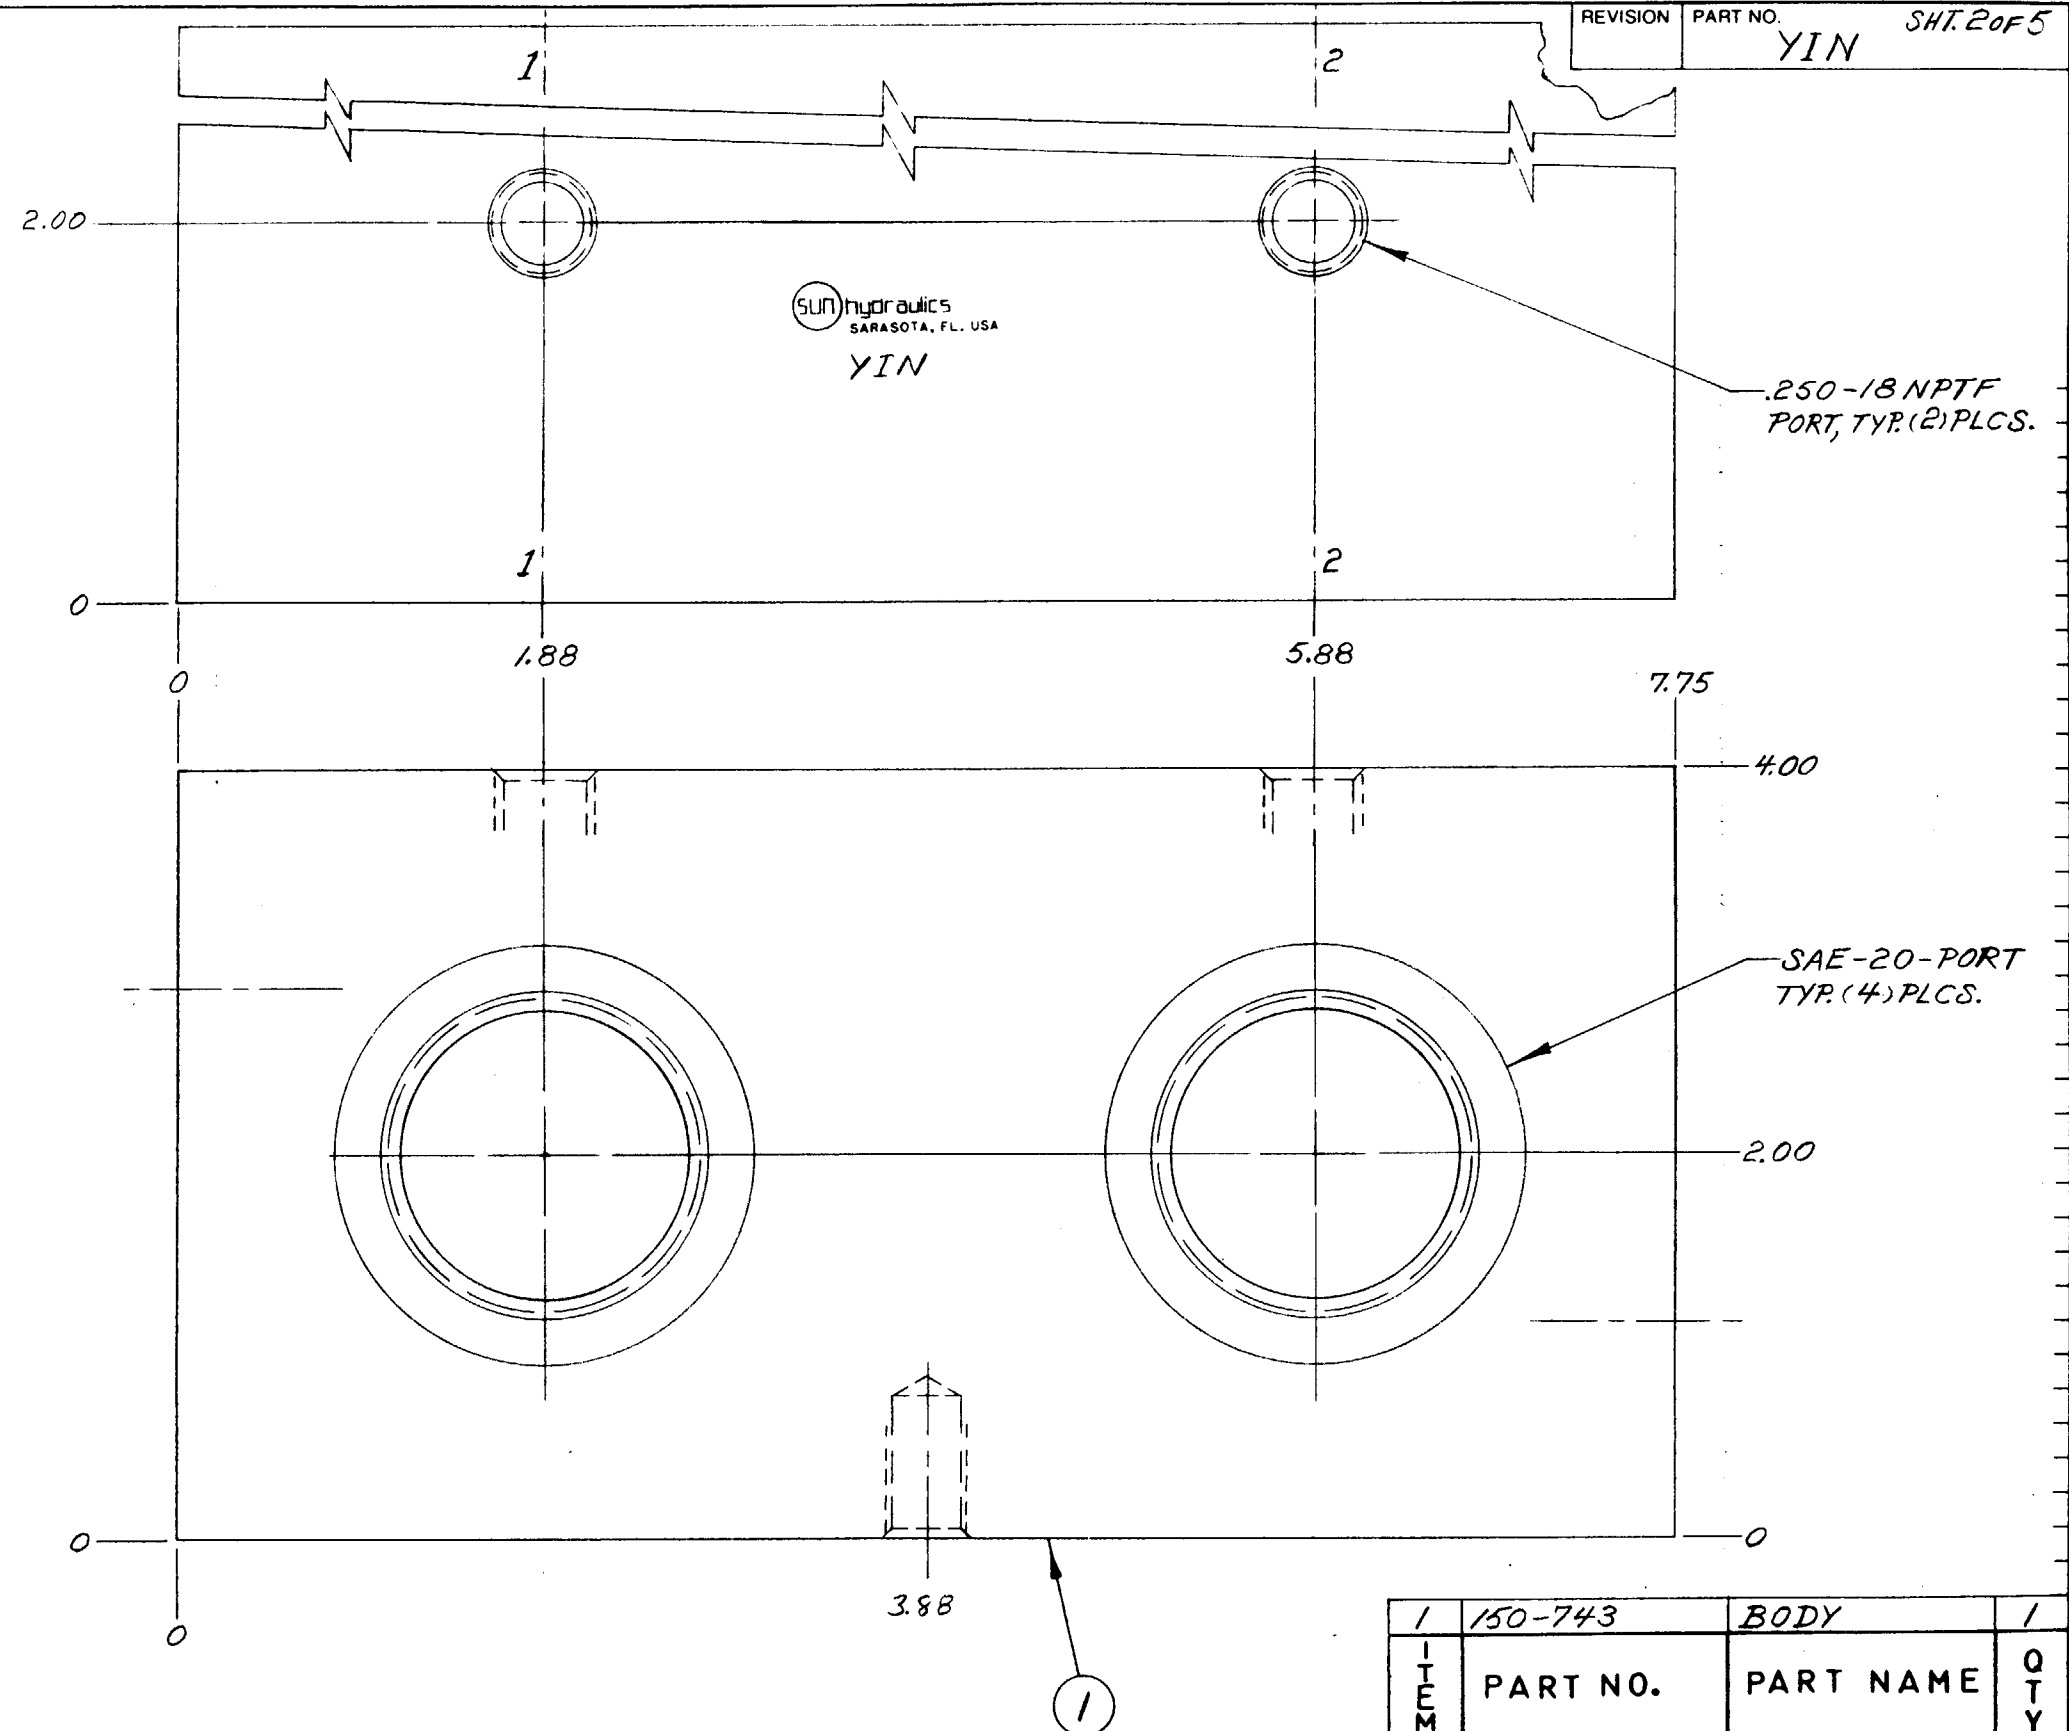