

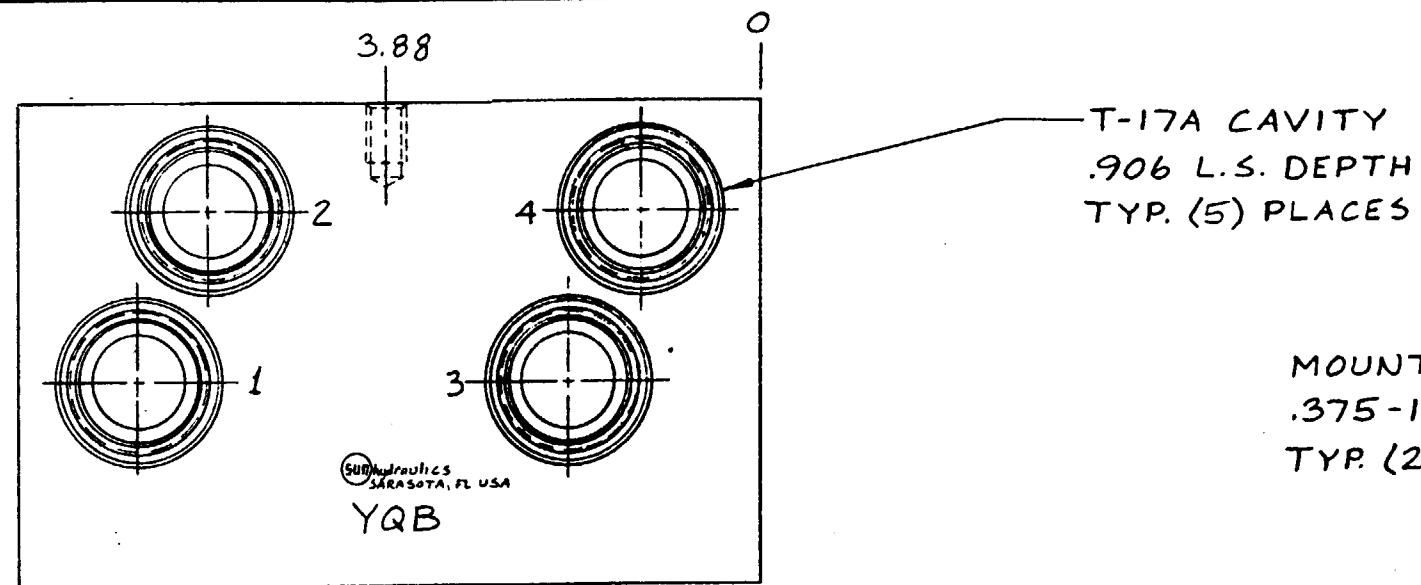
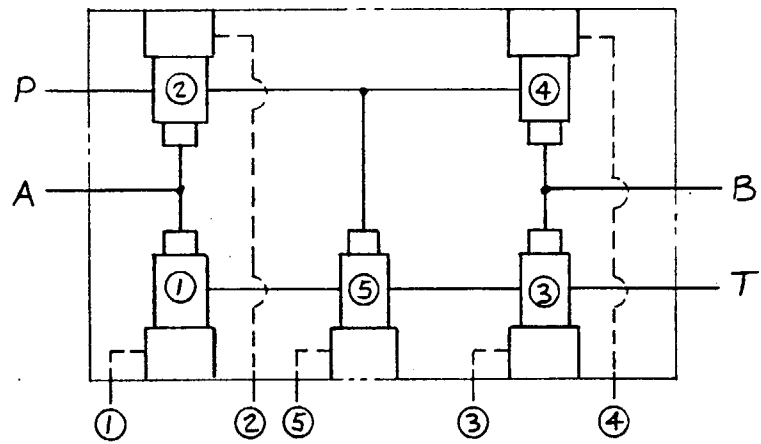
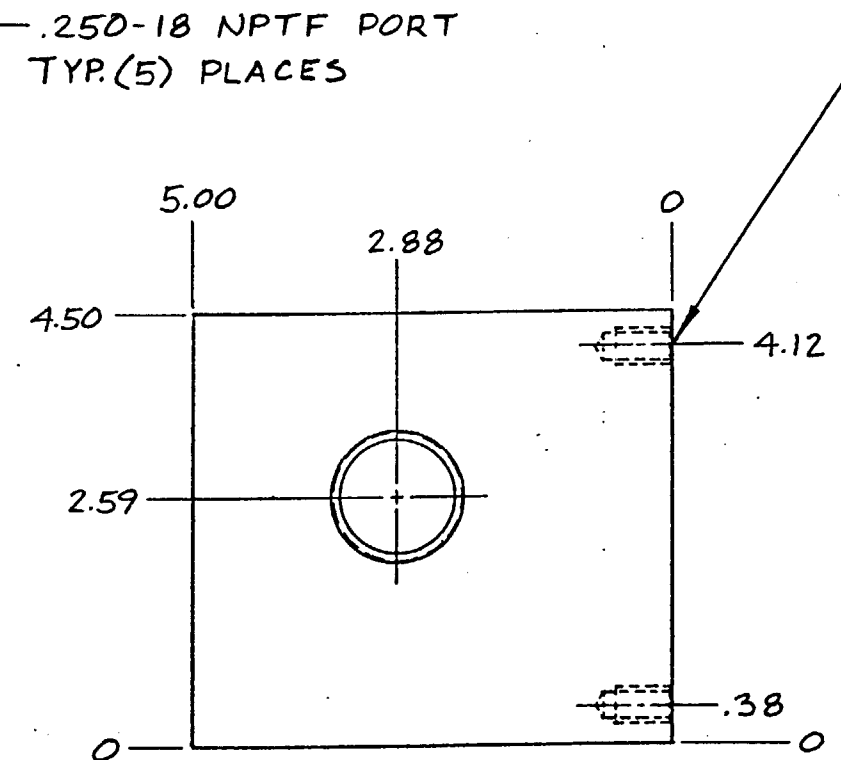


REVISION	PART NO. YQB
----------	--------------

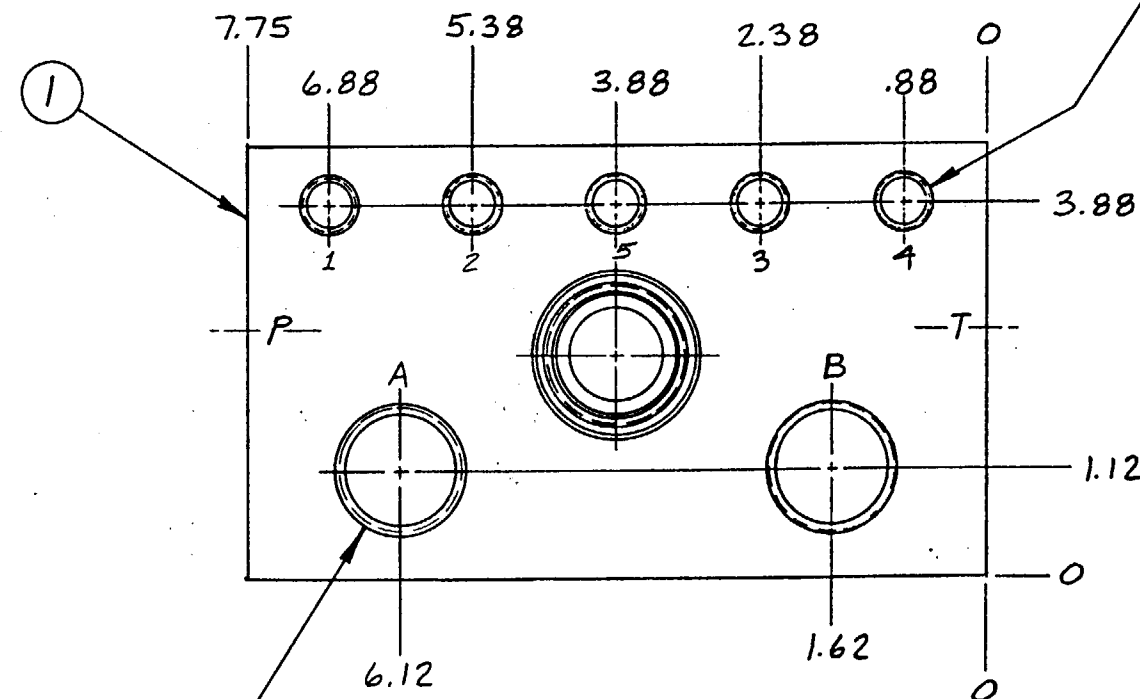

MOUNTING PROVISION:
.375-16 UNC x .62 DP.
TYP. (2) PLACES

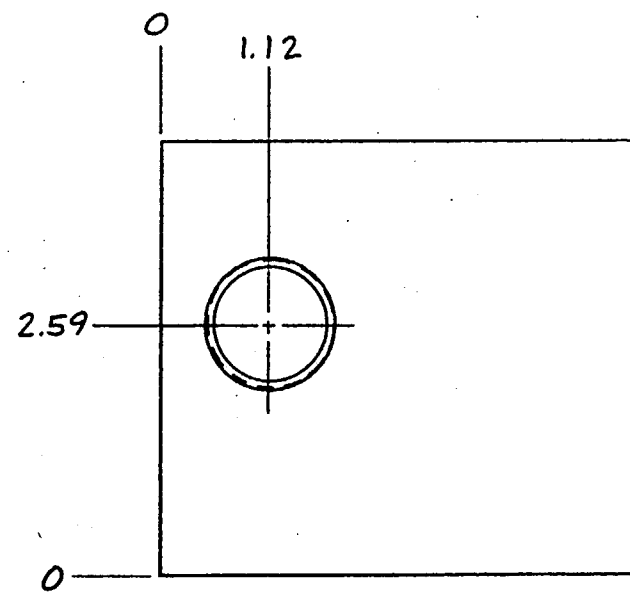

1.000-11.5 NPTF PORT
TYP. (4) PLACES —

1	151-264-002	BODY	1
ITEM	PART NO.	PART NAME	QTY

--	--	