

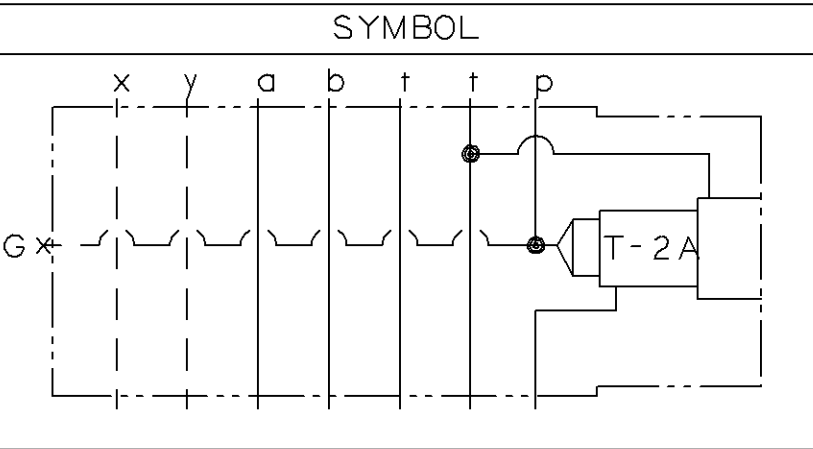
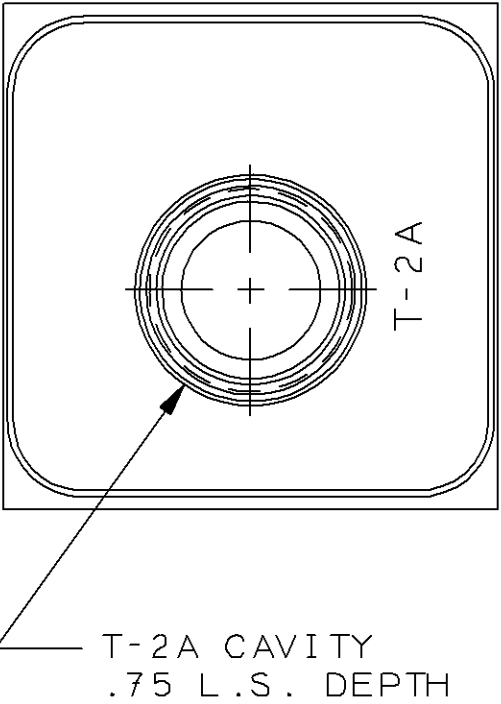


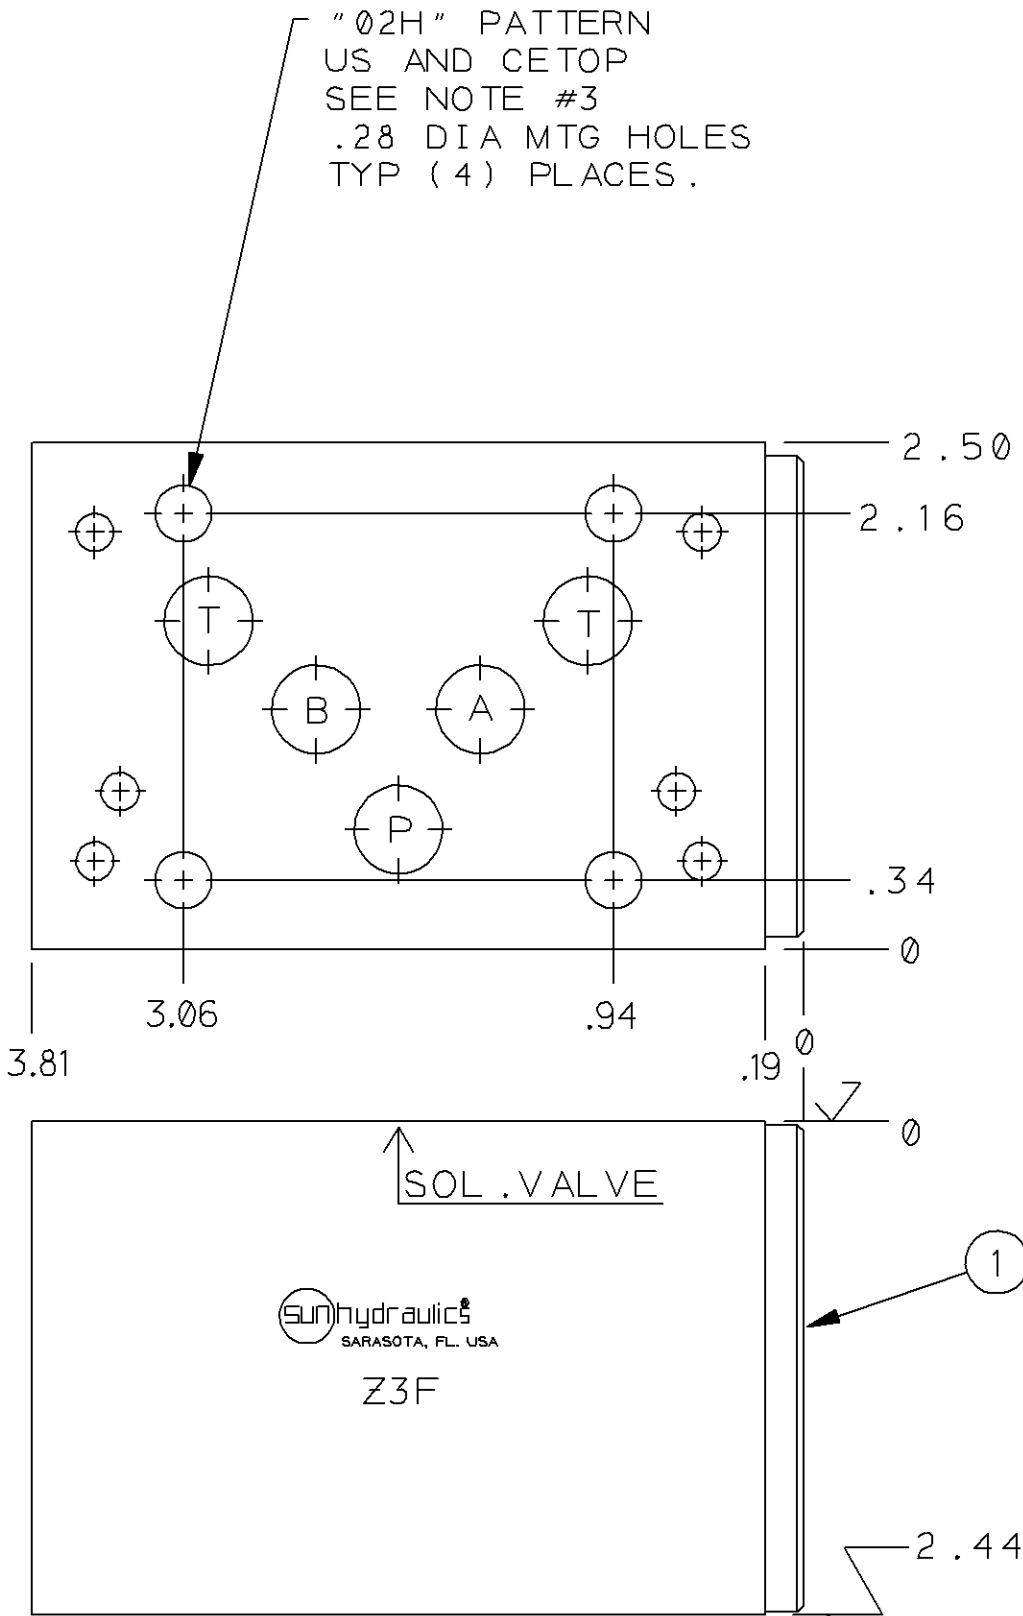

REVISION	PART NO.
A	Z3F

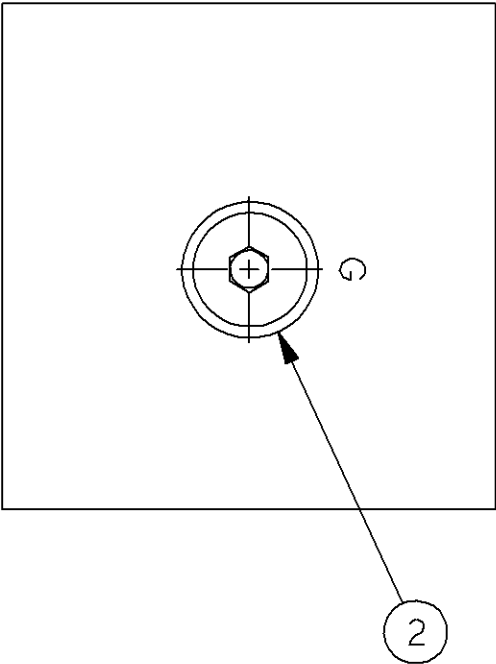

- NOTES :
- 1) ALUMINUM BODIES: 3000 PSI MAXIMUM CONTINUOUS SERVICE PRESSURE.
 - 2) FOR OTHER OPTIONS SEE OPTION SHEET.
 - 3) INSTALLATION REQUIRES SEAL KIT:

VITON
990 120 010 FOR U.S. 02H
990 120 011 FOR CETOP 02H

BUNA N
990 120 009 FOR U.S. 02H
990 120 012 FOR CETOP 02H

2	A330-006-004	PLUG	1
1	153-818	BODY	1
ITEM	PART NO.	PART NAME	QTY

--	--	