



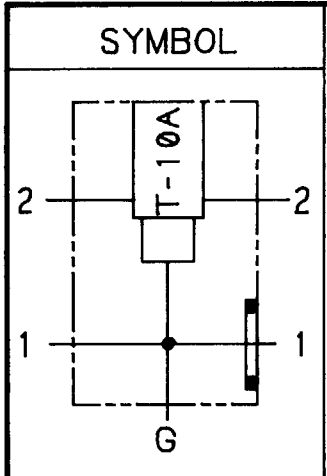

REVISION PART NO. ZCY

T-10A CAVITY
.06 L.S. DEPTH

.750-14 NPTF PORT
TYP. (2) PLACES.

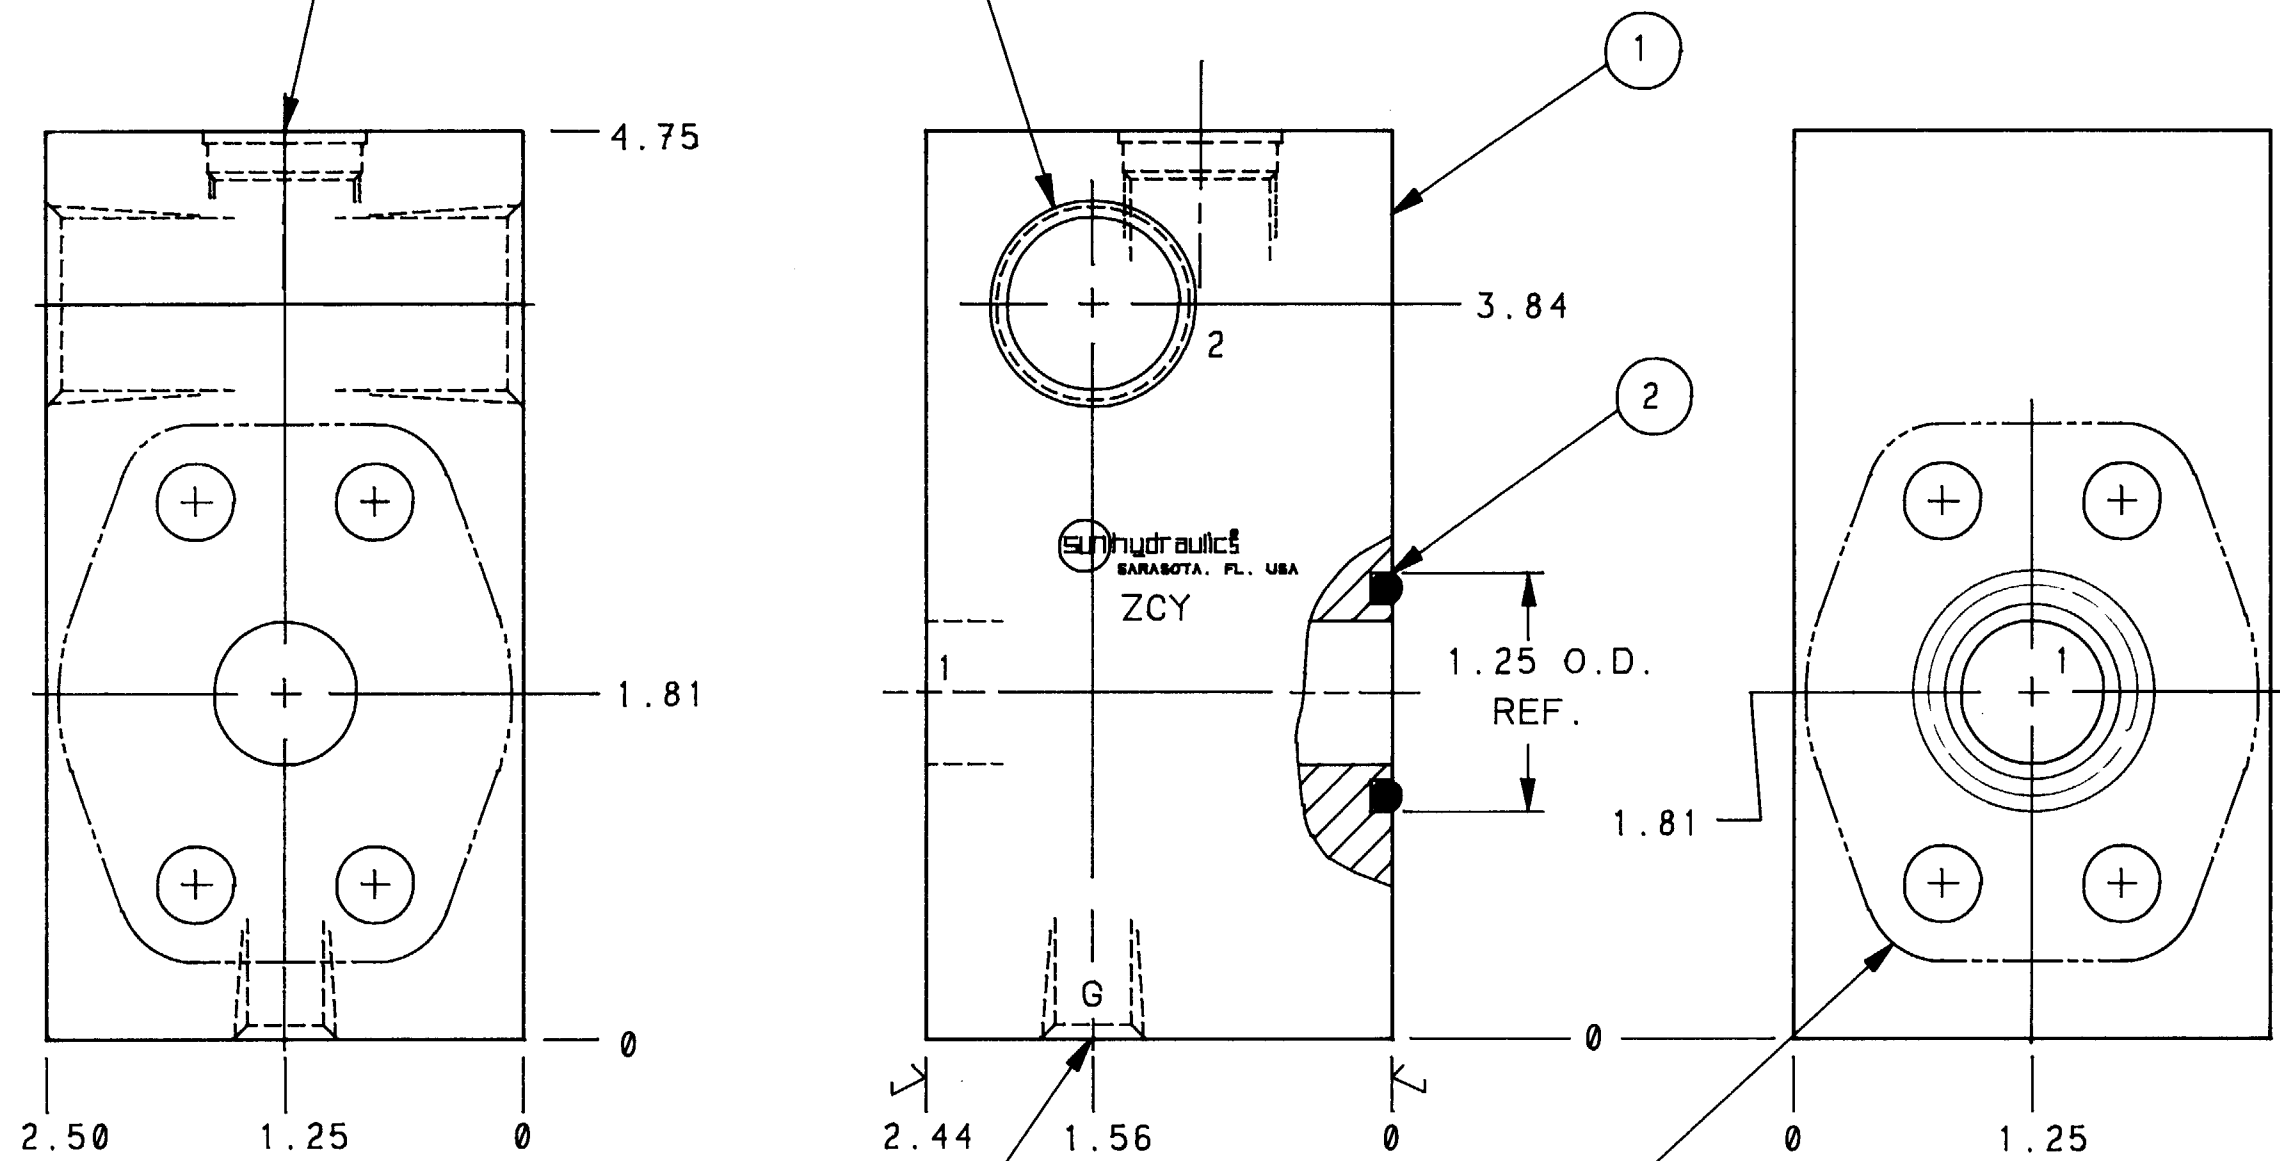

.250-18 NPTF
GAGE PORT

.75 SAE CODE-62
4-BOLT FLANGE
PATTERN. (2) PLACES.
41 DIA THRU
TYP (4) PLACES

NOTES:

- 1) ALUMINUM BODIES-3000 PSI
MAXIMUM CONTINUOUS SERVICE
PRESSURE.
- 2) FOR OTHER OPTIONS SEE OPTION
SHEET.

	</
--	--	----