
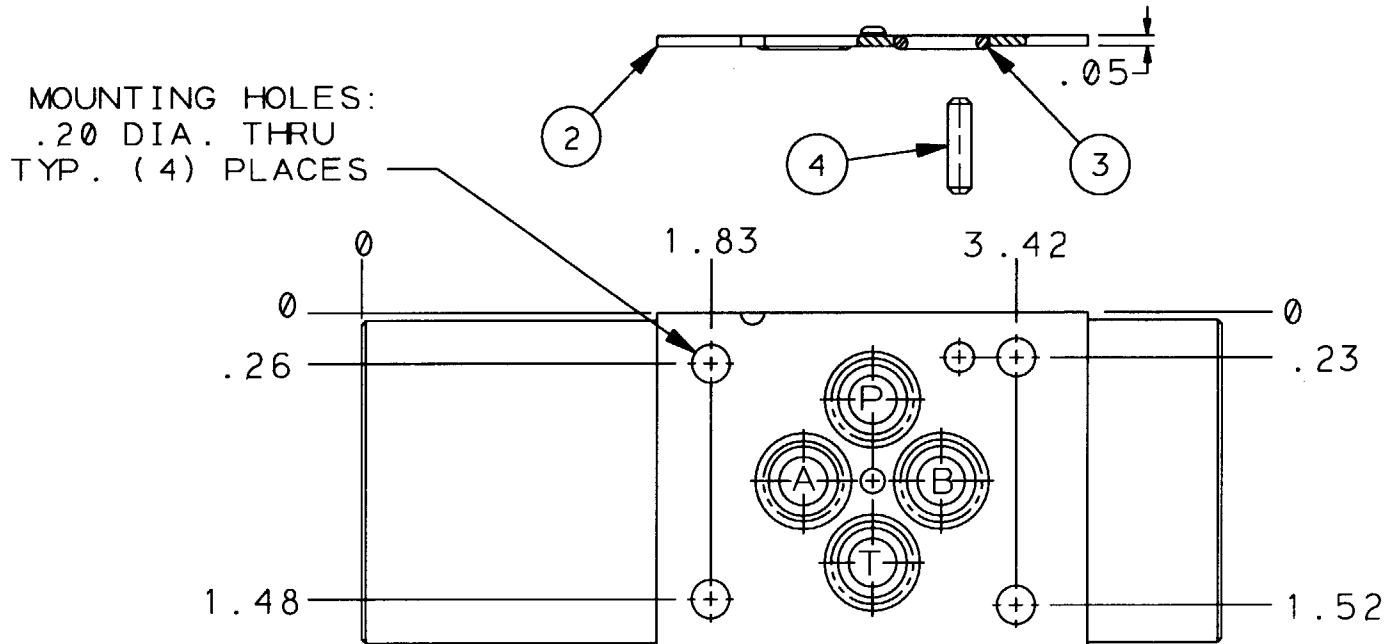
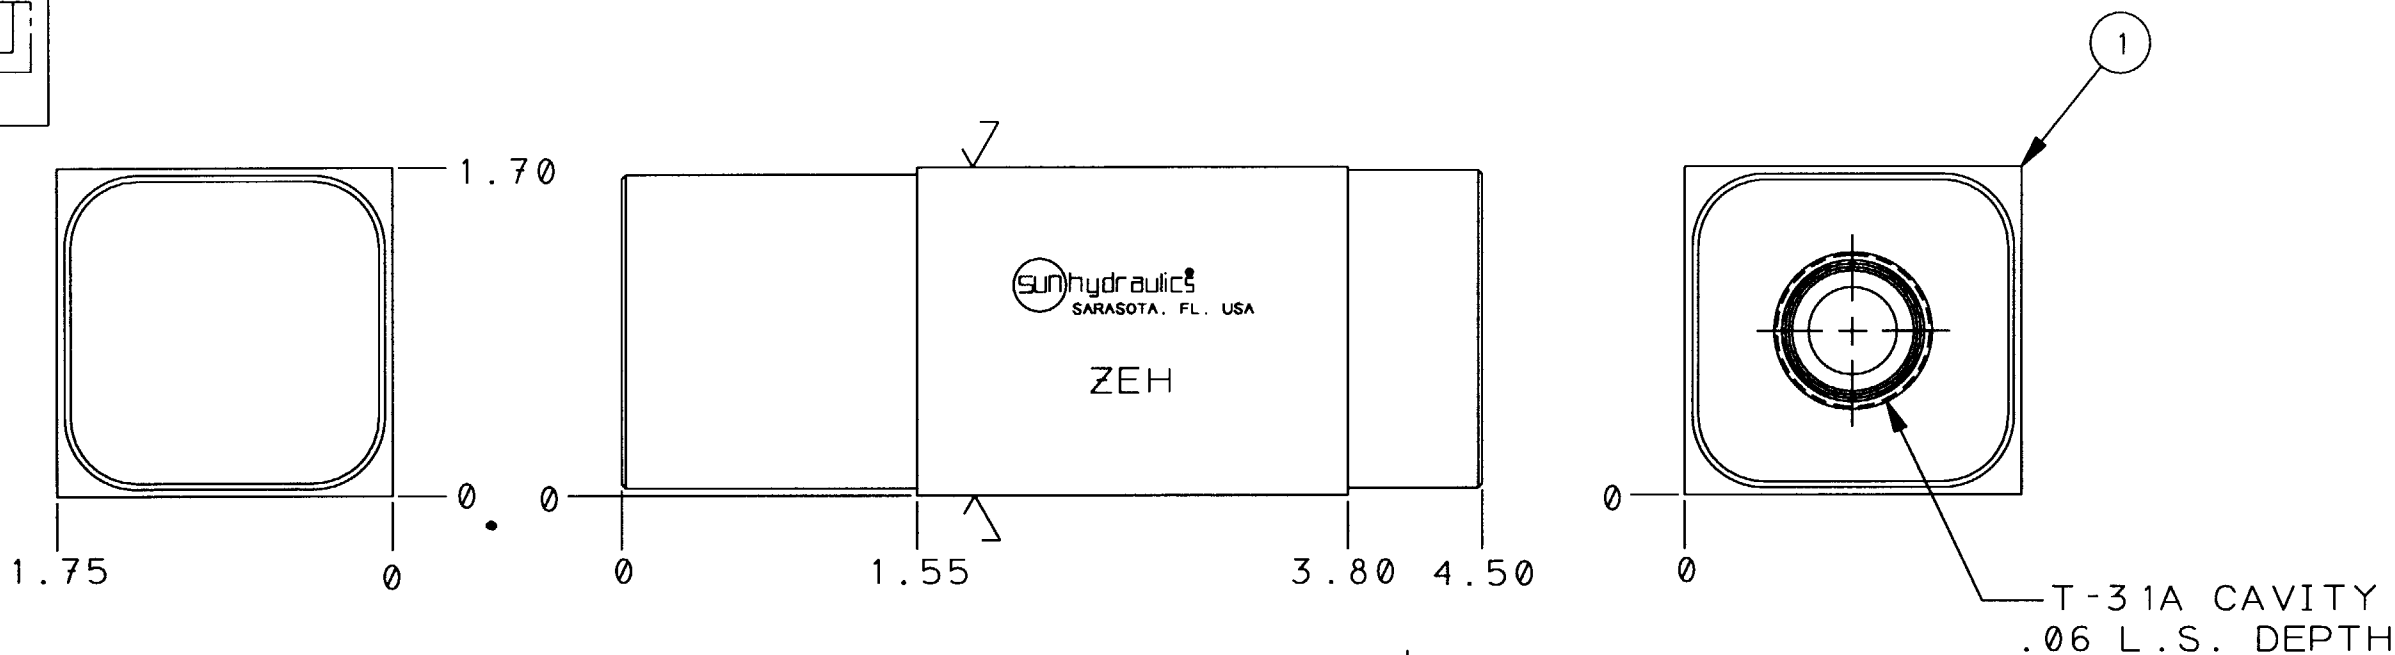


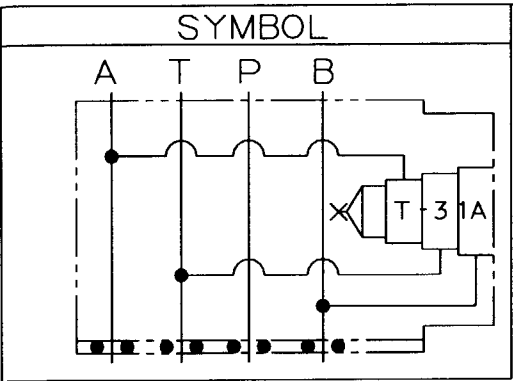

NOTES:

1) SEALS: BUNA -N

2) ALUMINUM BODIES-3000 PSI
MAXIMUM CONTINUOUS SERVICE
PRESSURE.

4	811-001-006	PIN	1
3	500-001-012	O-RING	4
2	700-002	SEAL PLATE	1
1	153-578	BODY	1
ITEM	PART NO.	PART NAME	QTY

--	--	