

SYMBOL





3

2

1

G

REVISION A	PART NO. ZMM
---------------	-----------------

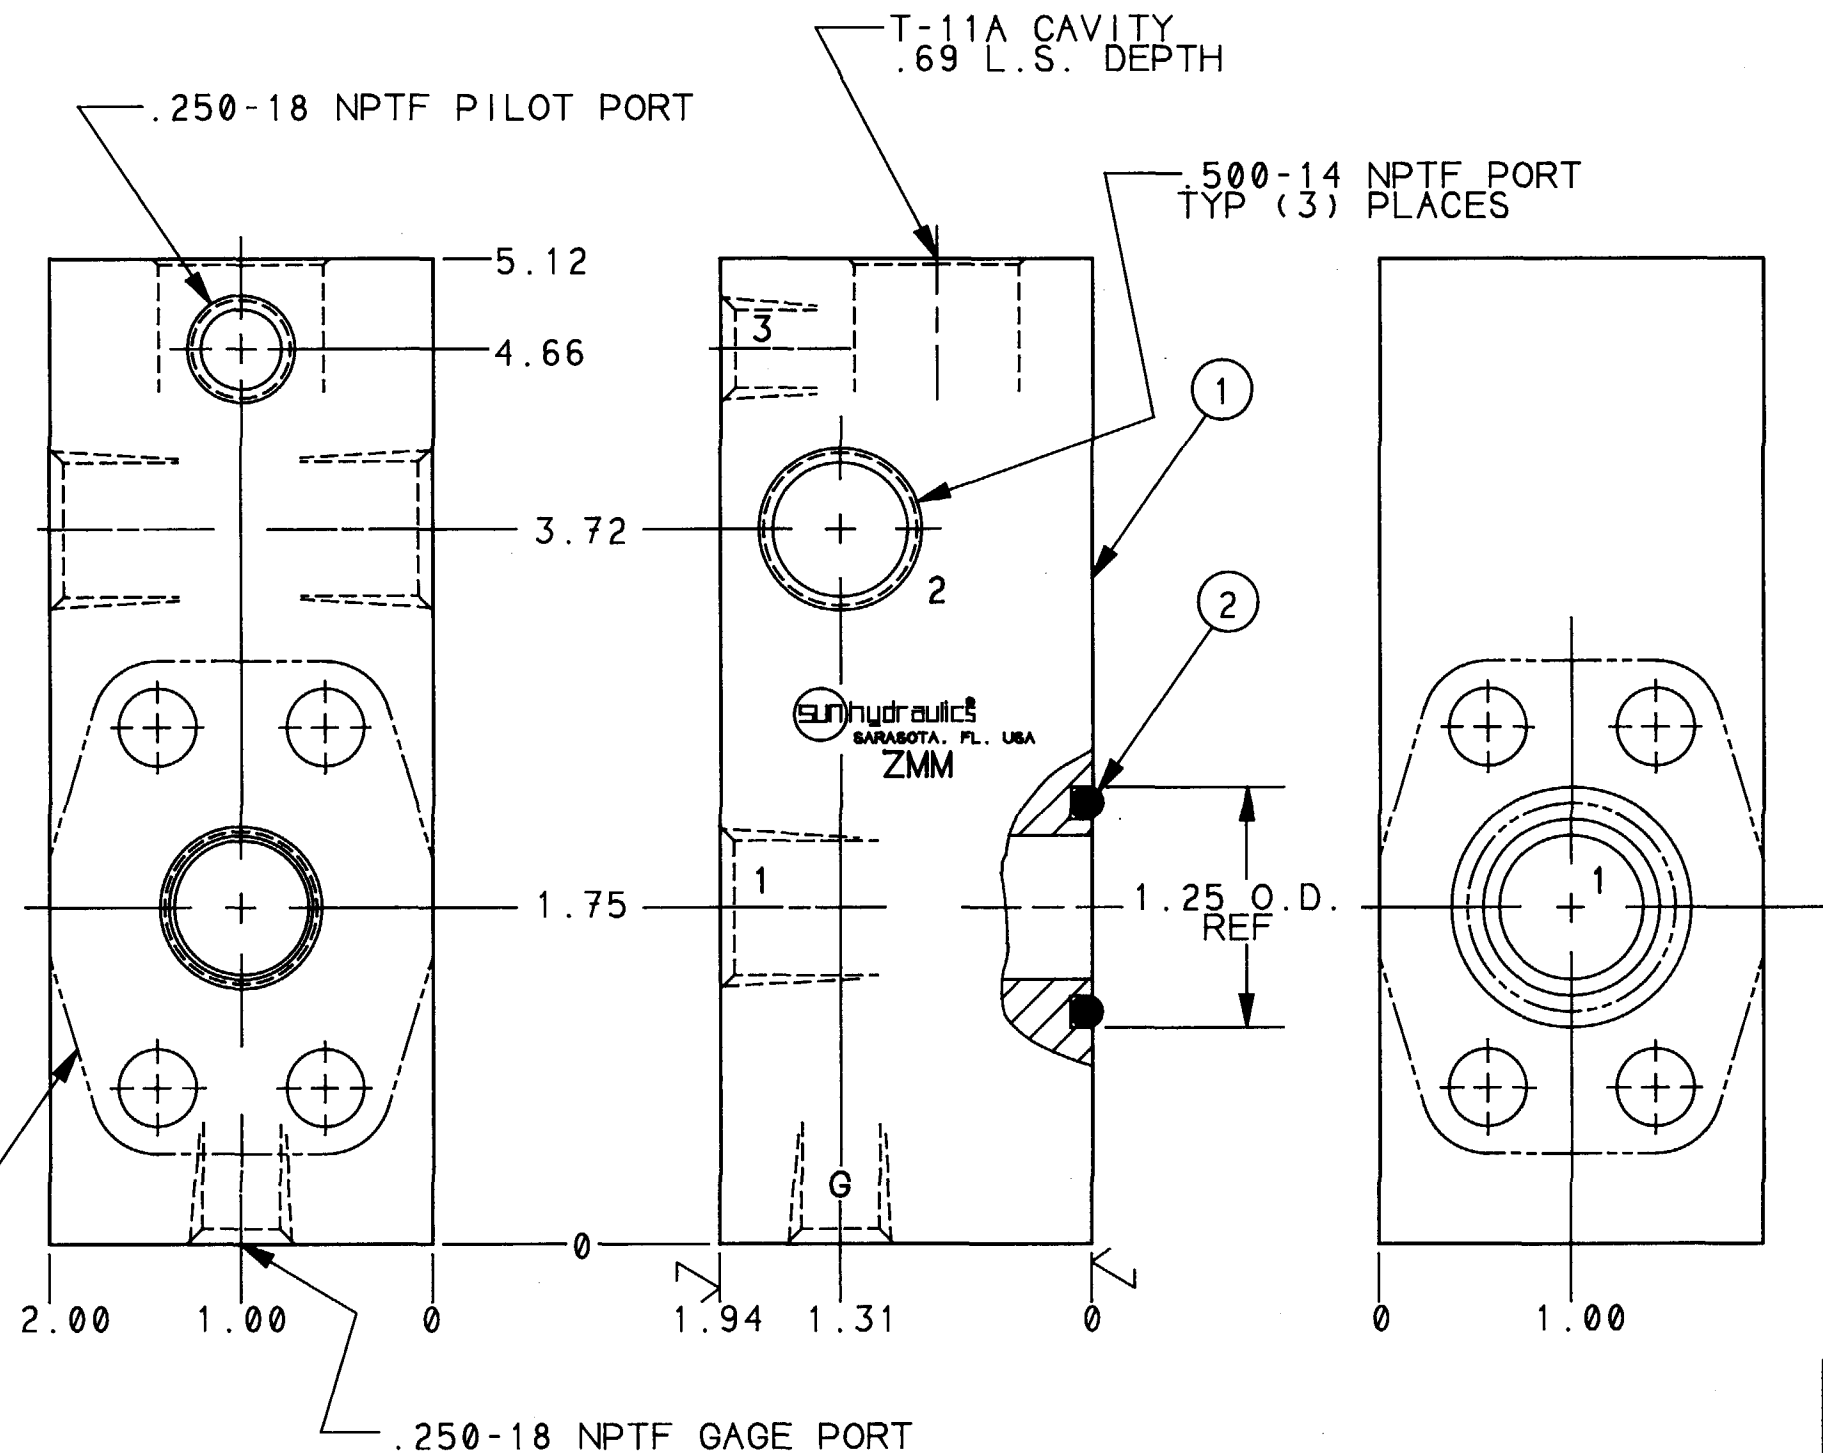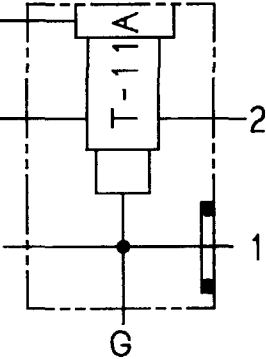

.75 SAE CODE-61 ———
4-BOLT FLANGE
PATTERN. (2) PLACES
.41 DIA. THRU
TYP (4) PLACES

NOTES :

- 1) ALUMINUM BODIES-3000 PSI
MAXIMUM CONTINUOUS SERVICE
PRESSURE.
- 2) FOR OTHER OPTIONS SEE OPTION
SHEET.
- 3) SEALS: BUNA-N

2	500-001-214	FACE SEAL	1
1	151-237-001	BODY	1
ITEM	PART NO.	PART NAME	QTY

--	--	

