

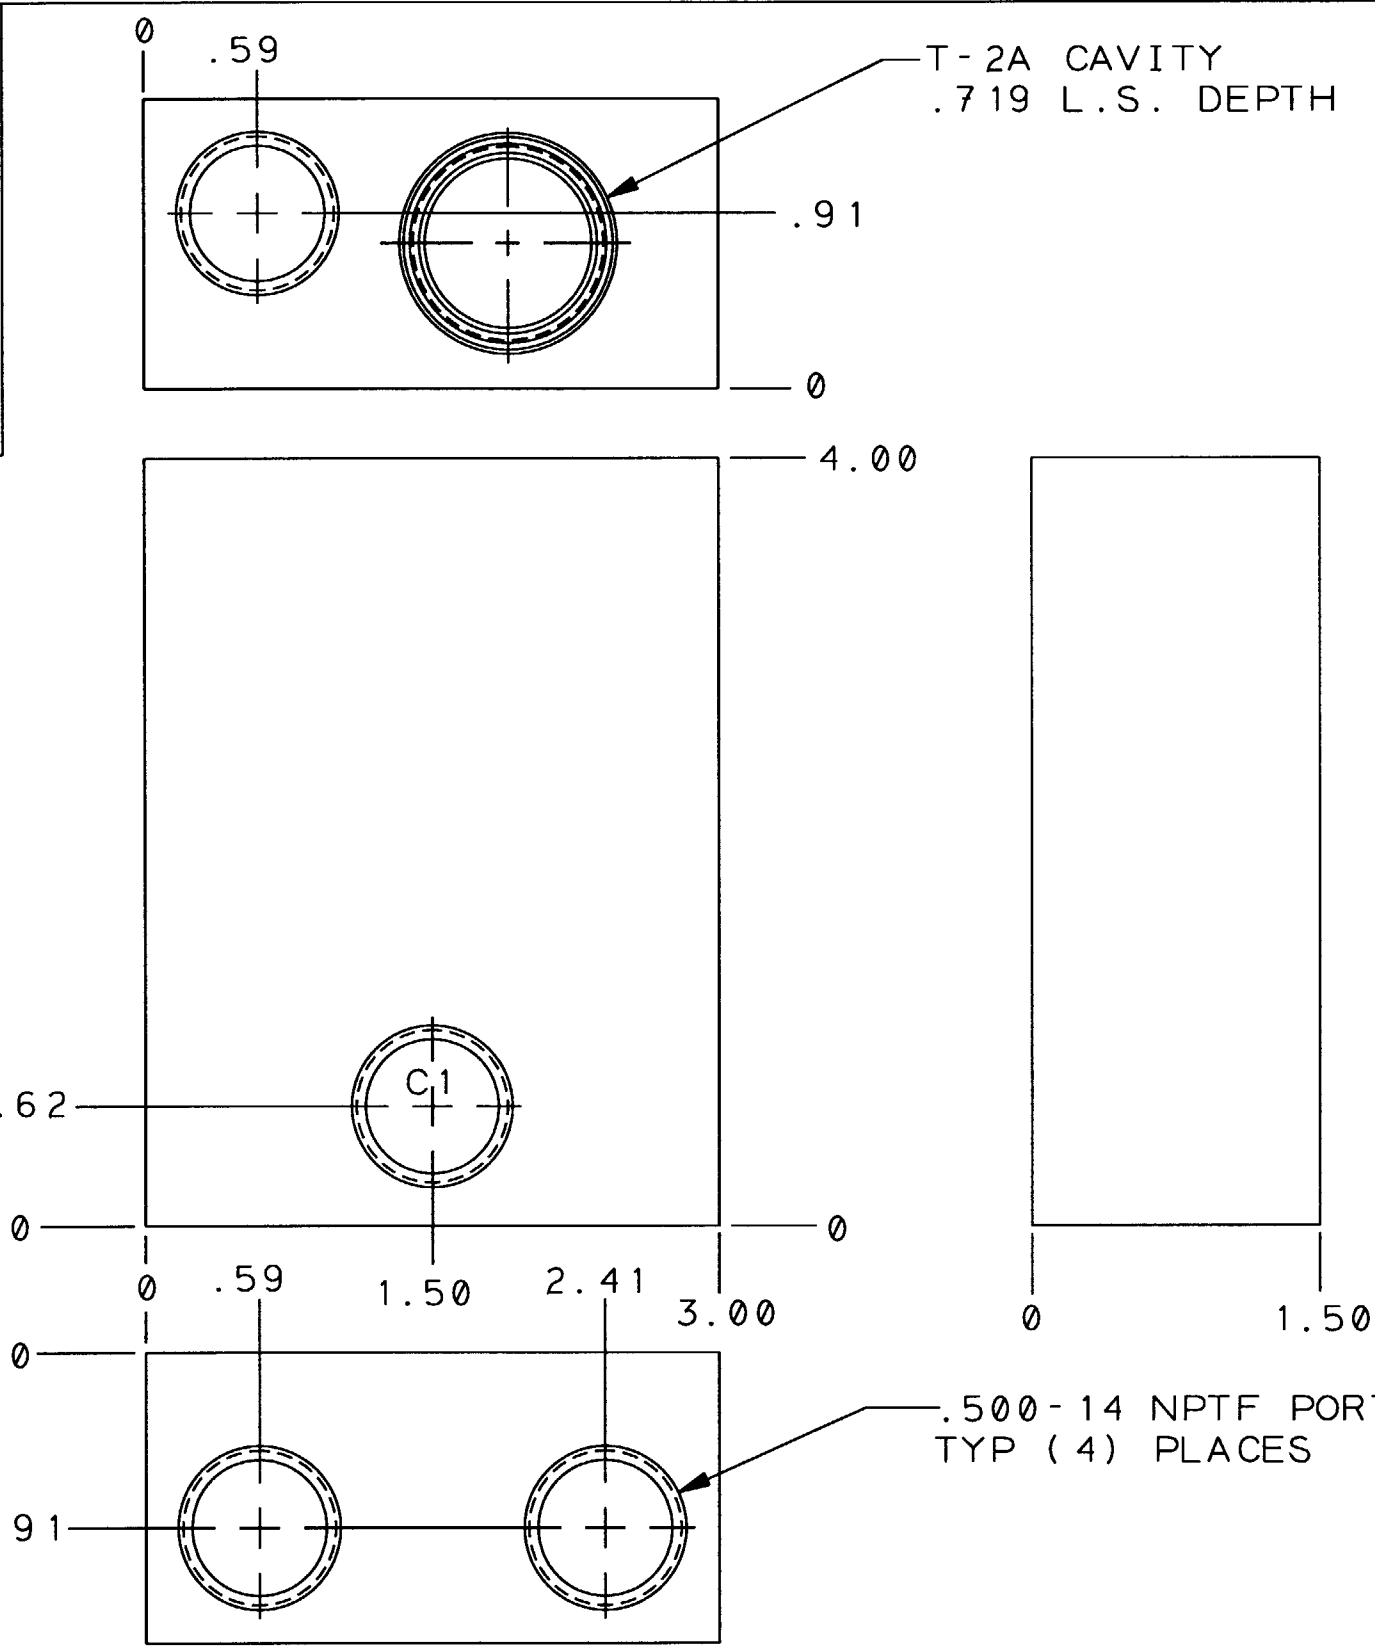


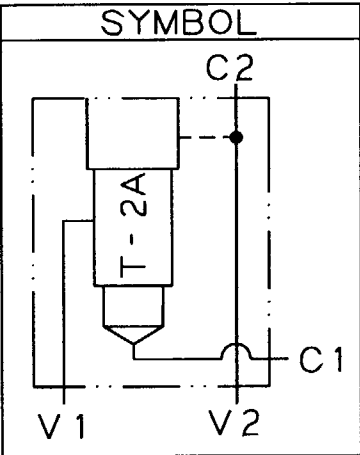

REVISION	PART NO.
B	ZTX

NOTE:

1) ALUMINUM BODIES: 3000 PSI MAX.
CONTINUOUS SERVICE PRESSURE.

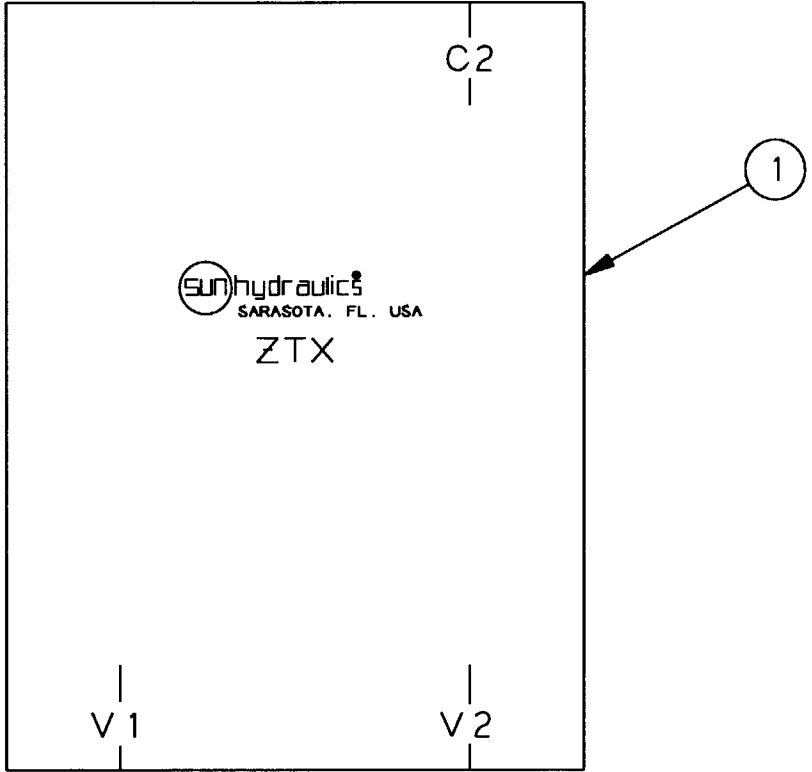

ITEM	PART NO.	PART NAME	QTY
1	150-797-001	BODY	1

--	--	