


3RD ANGLE
PROJECTION

REVISION
B

PART NO.
VFU

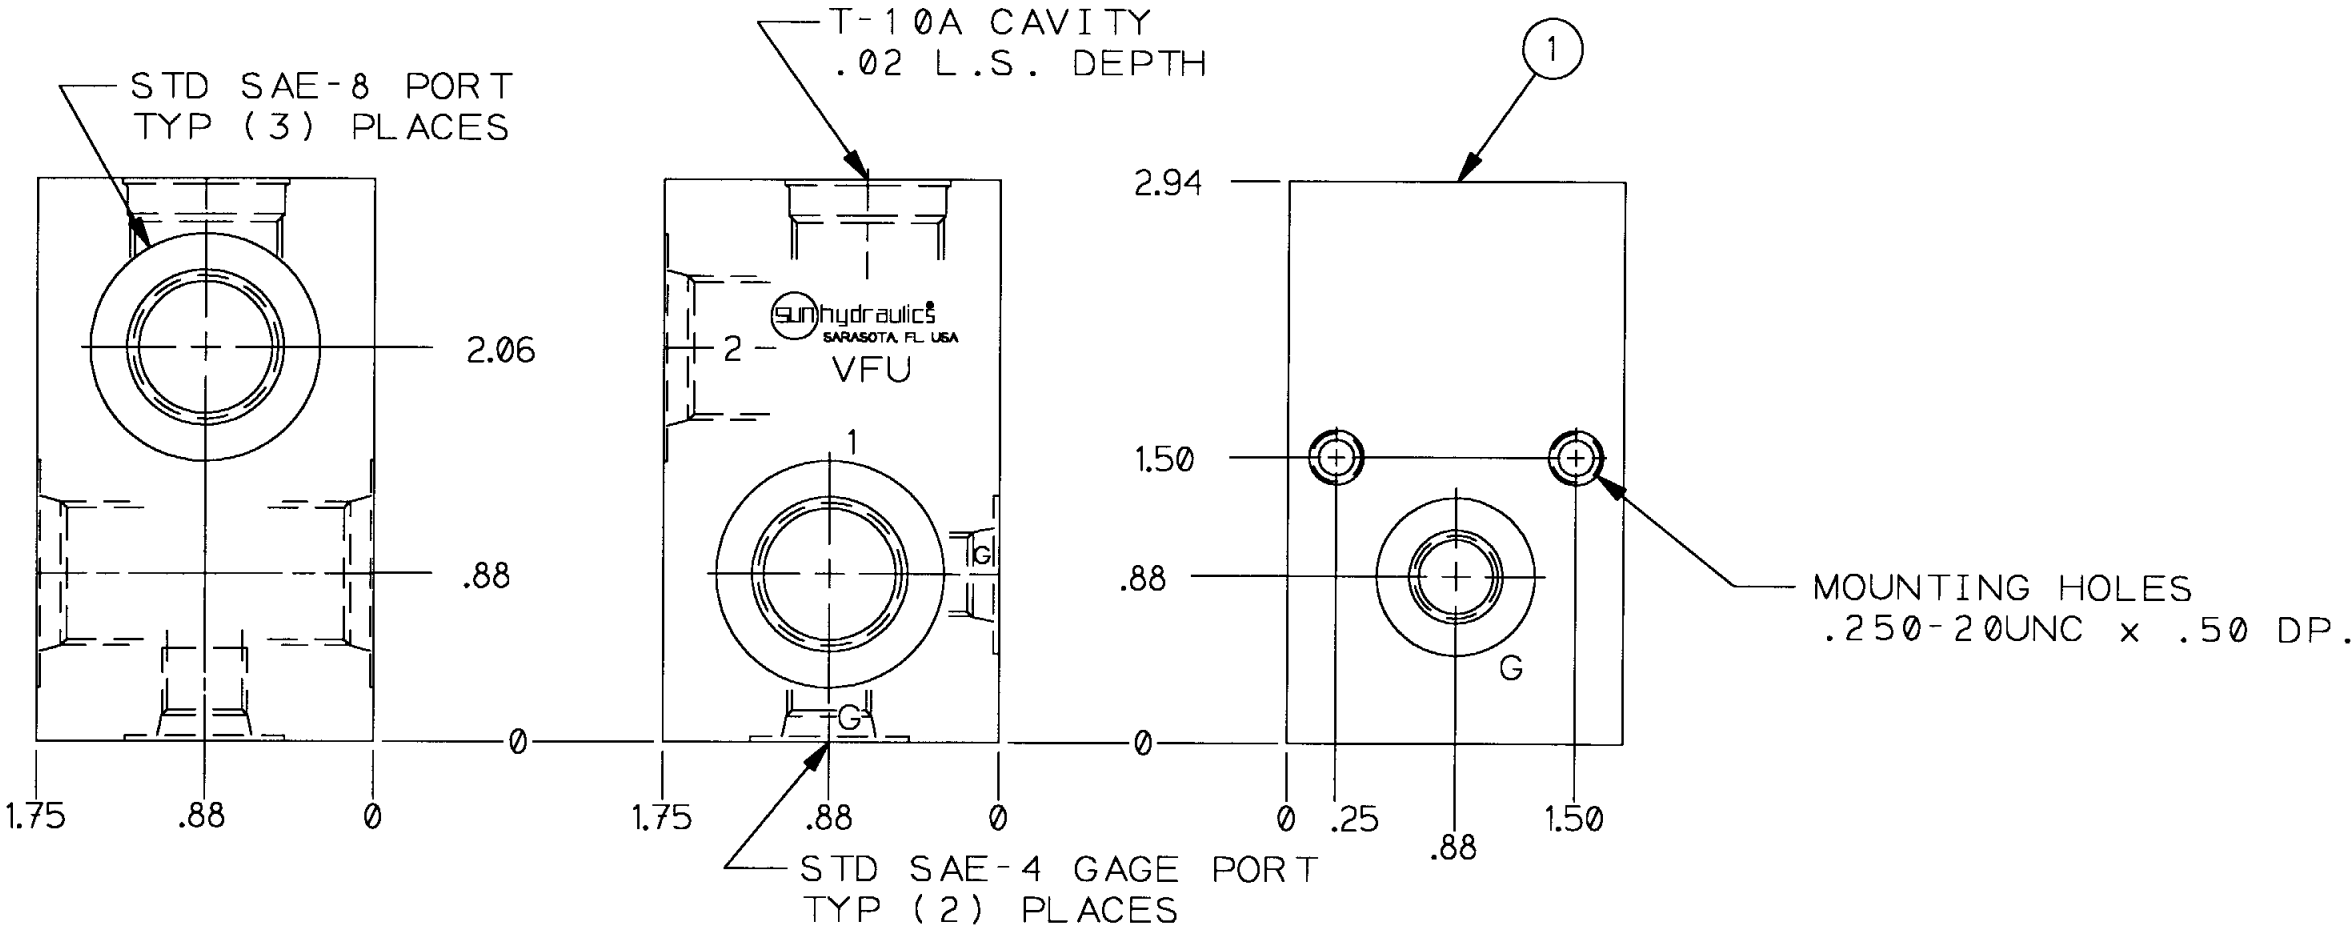

1	150-324-010	BODY	1
ITEM	PART NO.	PART NAME	QTY

--	--	

