


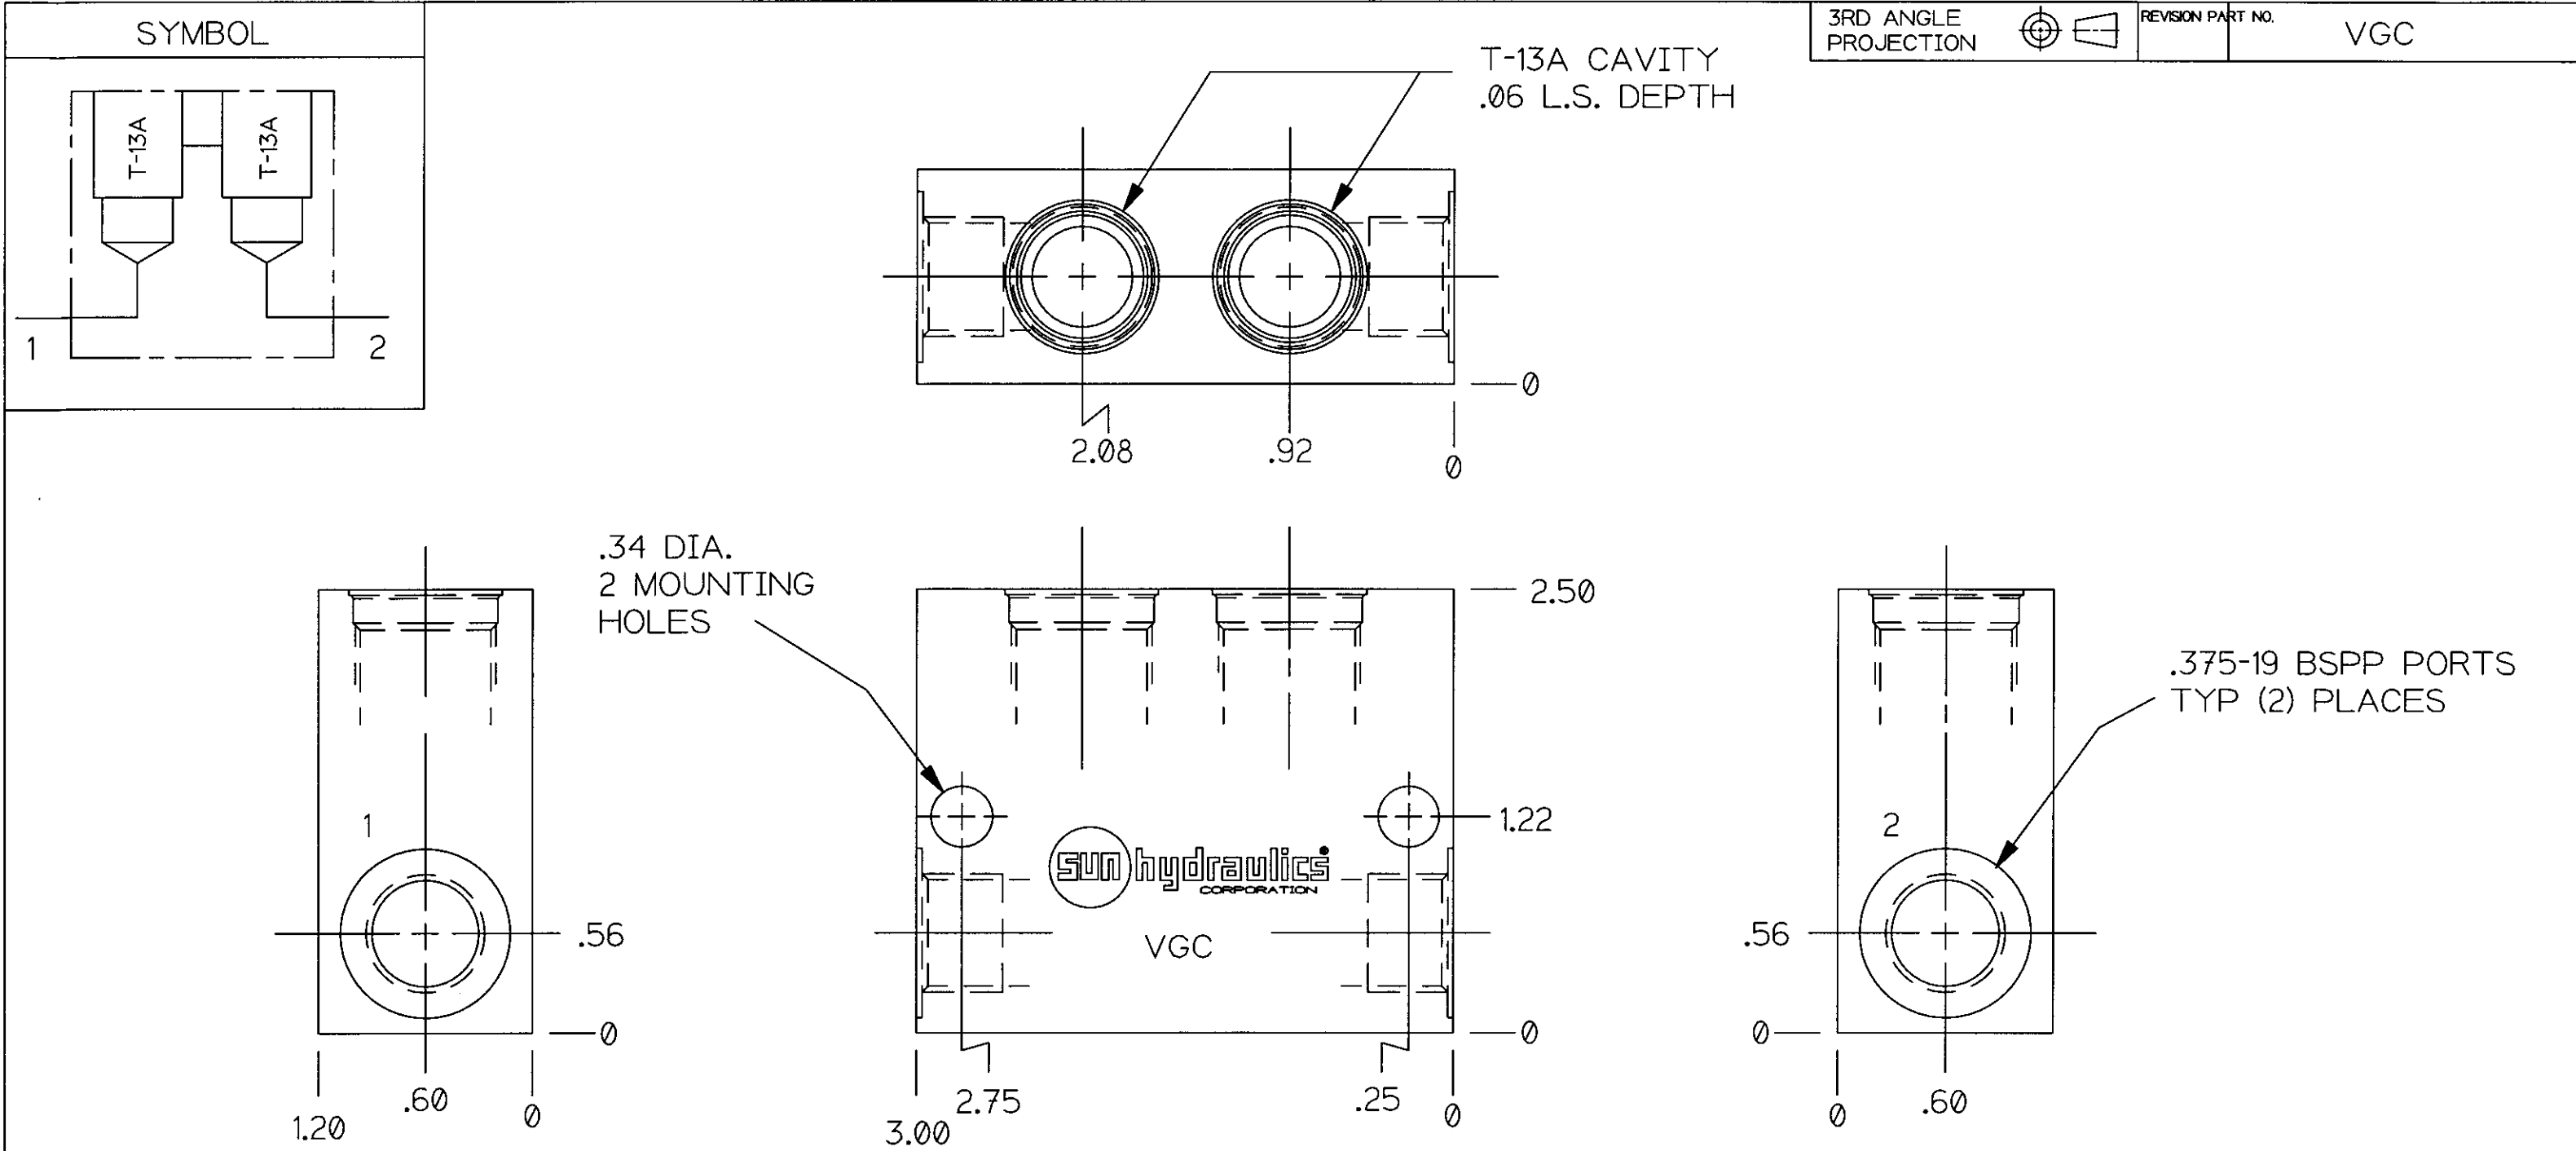

NOTE:

1) ALUMINUM BODIES - 3000 PSI
MAXIMUM CONTINUOUS
SERVICE PRESSURE.

PRINTOUT NOT TO SCALE

--	--	